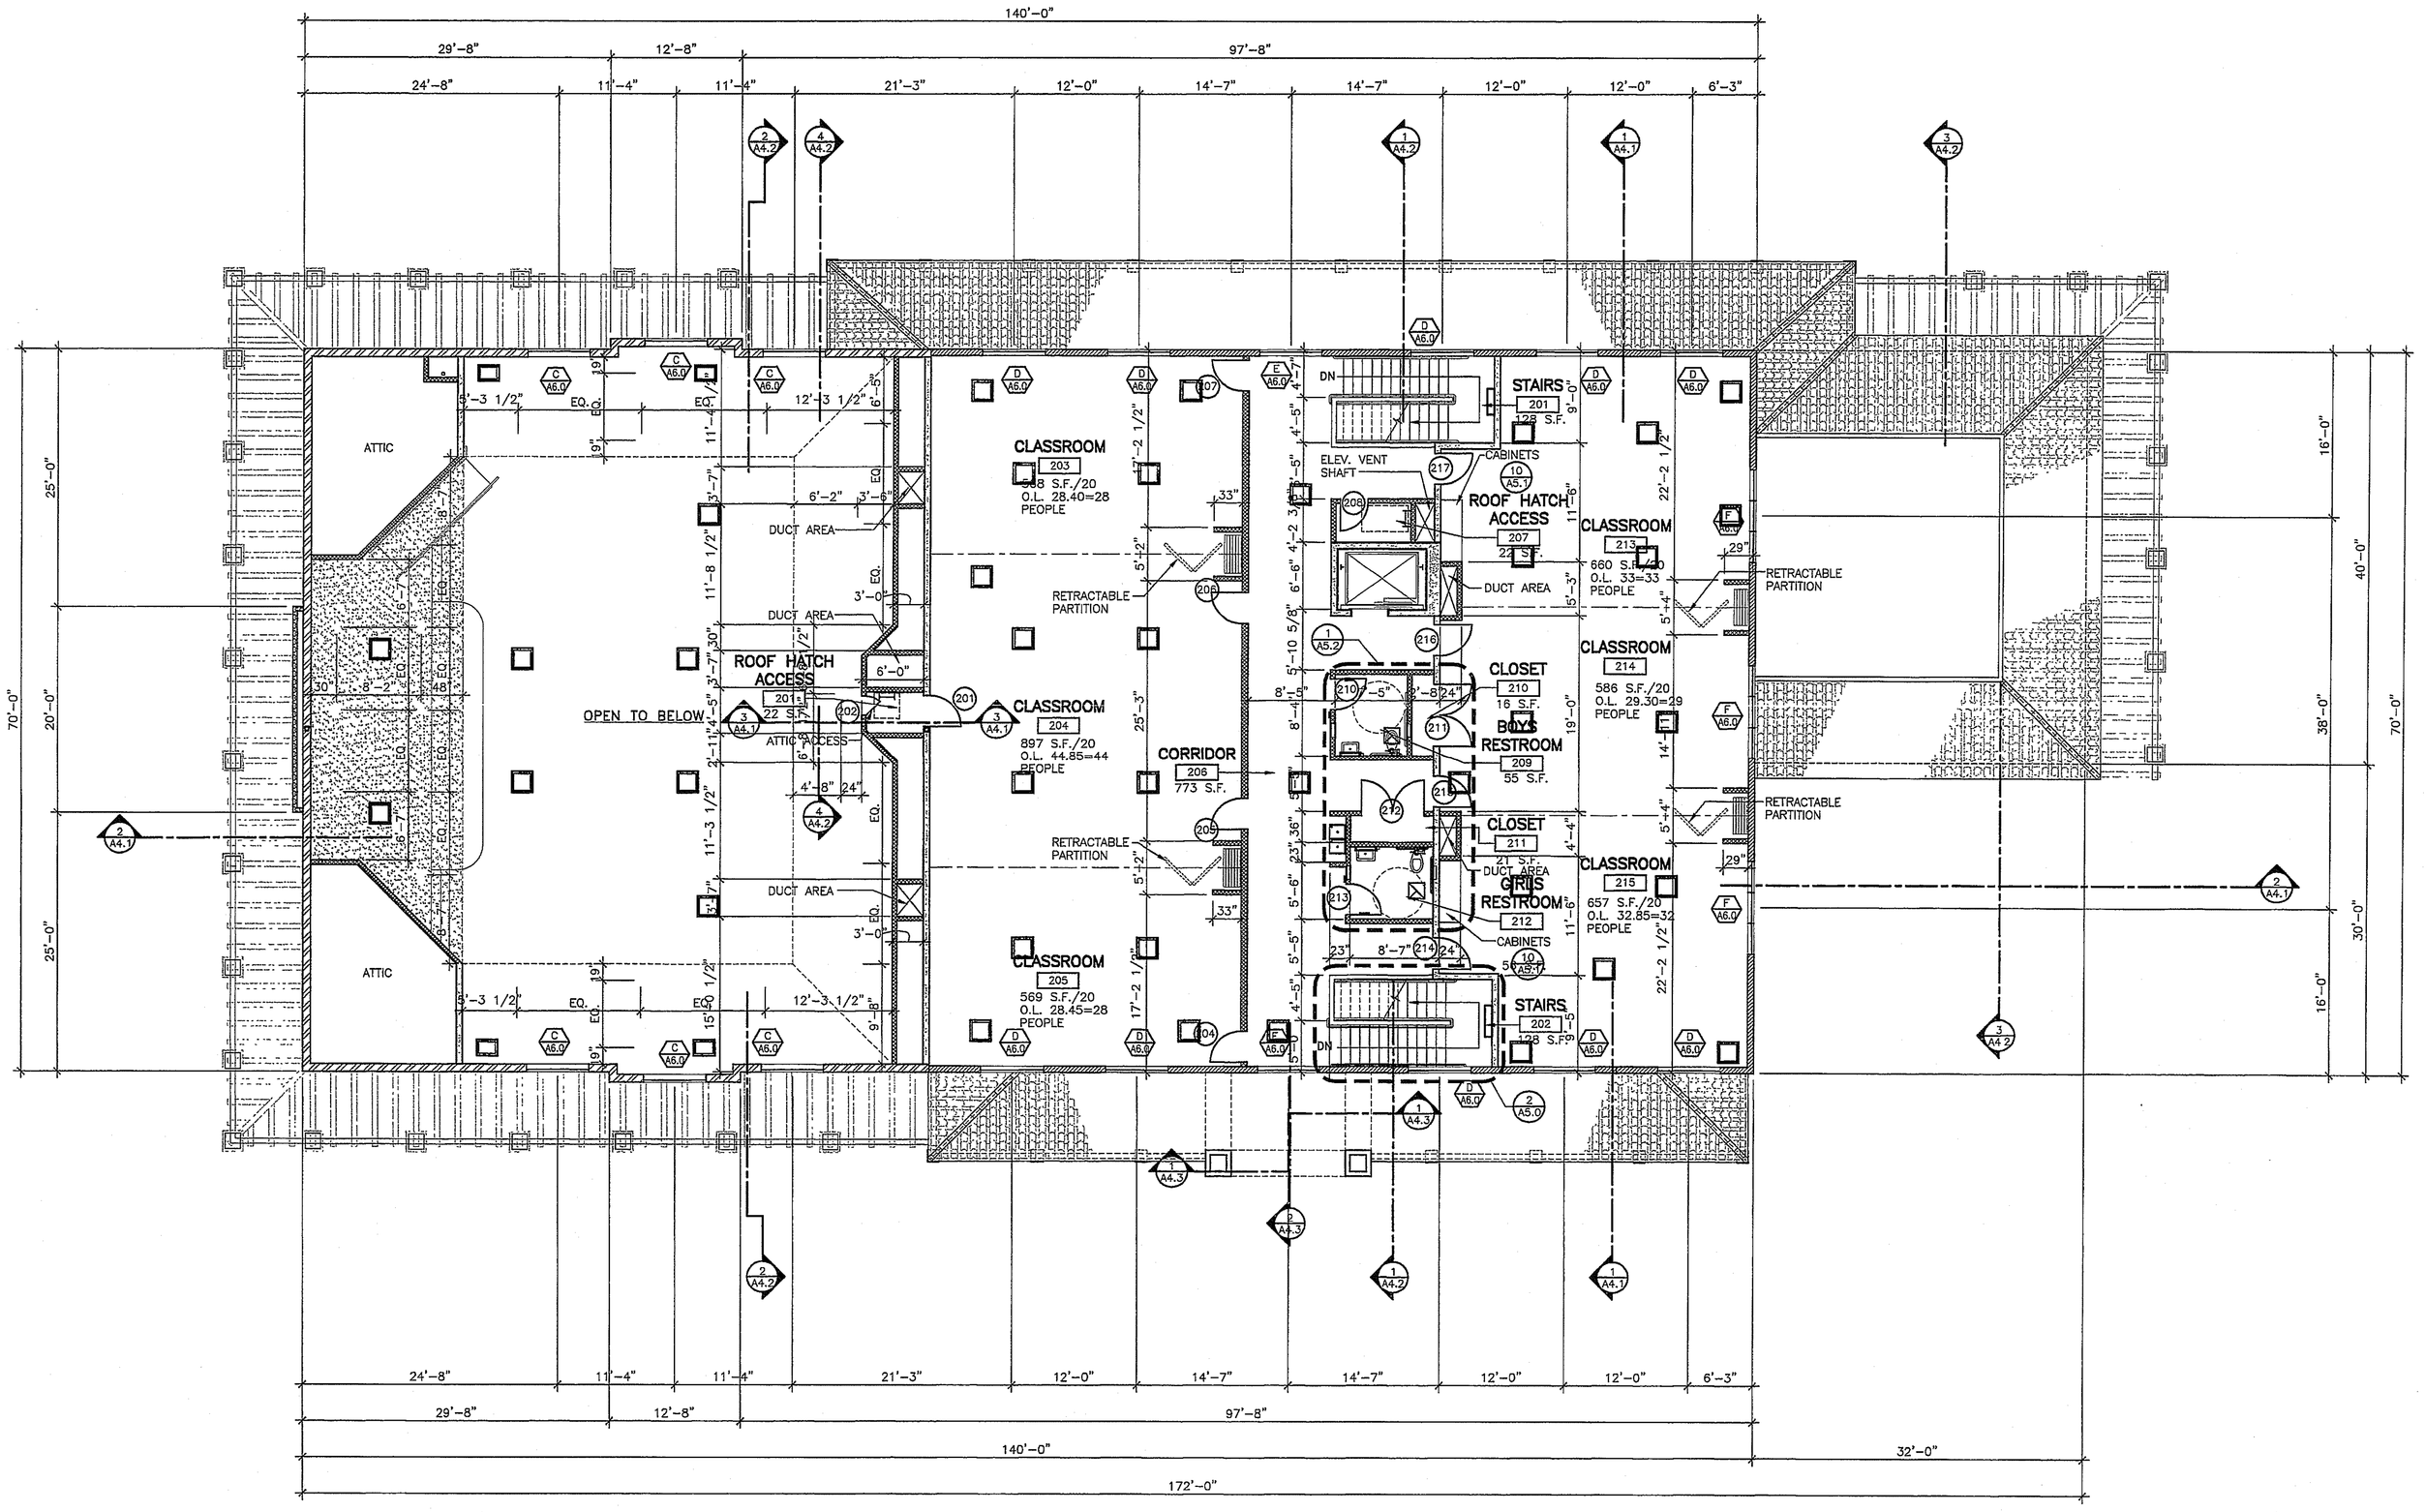

SECOND FLOOR PLAN

1/8"=1'-0"

WALL TYPE LEGEND

- 4/A4.3, 5/A4.3 — 2x4" WOOD STUDS @ 16" OC. WITH 7/8" PLASTER OVER METAL LATH @ EXTERIOR.
- 2/A7.0 — 2x6" WOOD STUDS @ 16" OC. WITH 7/8" PLASTER OVER METAL LATH @ EXTERIOR AND 5/8" GYPSUM BOARD @ INTERIOR, SOUND BATT INSULATION (R-19) TYP UNO.
- 2/A7.0 — 2x8" WOOD STUDS @ 16" OC. WITH 7/8" PLASTER OVER METAL LATH @ EXTERIOR AND 5/8" GYPSUM BOARD @ INTERIOR, SOUND BATT INSULATION (R-19) TYP UNO.
- 1/A7.0 — 2x4" WOOD STUDS @ 16" OC. WITH 5/8" GYPSUM BOARD BOTH SIDES, 3" SOUND BATT INSULATION TYP UNO.
- 1/A7.0 — 2x6" WOOD STUDS @ 16" OC. WITH 5/8" GYPSUM BOARD BOTH SIDES, 3" SOUND BATT INSULATION TYP UNO.

TOVEY/ SHULTZ CONSTRUCTION INC.
18261 COLLIER AVE. SUITE "A"
LAKE ELSINORE, CA 92530
PHONE (909)471-5677
FAX (909)471-5547

DESIGN/BUILD

CONSULTANT

Brian R. Bloom
Architect
350 S. Milliken Ave., Ste. G, Ontario, CA 91761-7850
(909) 390-7209 FAX: (909) 390-7509
ARCHITECTURE AND PLANNING

LICENSED ARCHITECT
BRETT A. STONE
NO. 017047
EXP. DATE 7/31/07
STATE OF CALIFORNIA

PROJECT

CALVARY CHAPEL
OF THE HIGH DESERT
14740 EUCALYPTUS
HESPERIA, CA
92345

PROJECT

FELLOWSHIP HALL

ISSUANCES

OWNERS MEETING	03-08-04
PLANNING REVIEW	06-01-06
PLANNING SUBMITTAL	01/31/07
PLAN CHECK SUBMITTAL	03/26/07

REVISIONS

WEISER IRON
MAR 30 2007
RECEIVED

TITLE

SECOND FLOOR PLAN

SCALE
AS NOTED

DATE

JOB NO.

A2.1