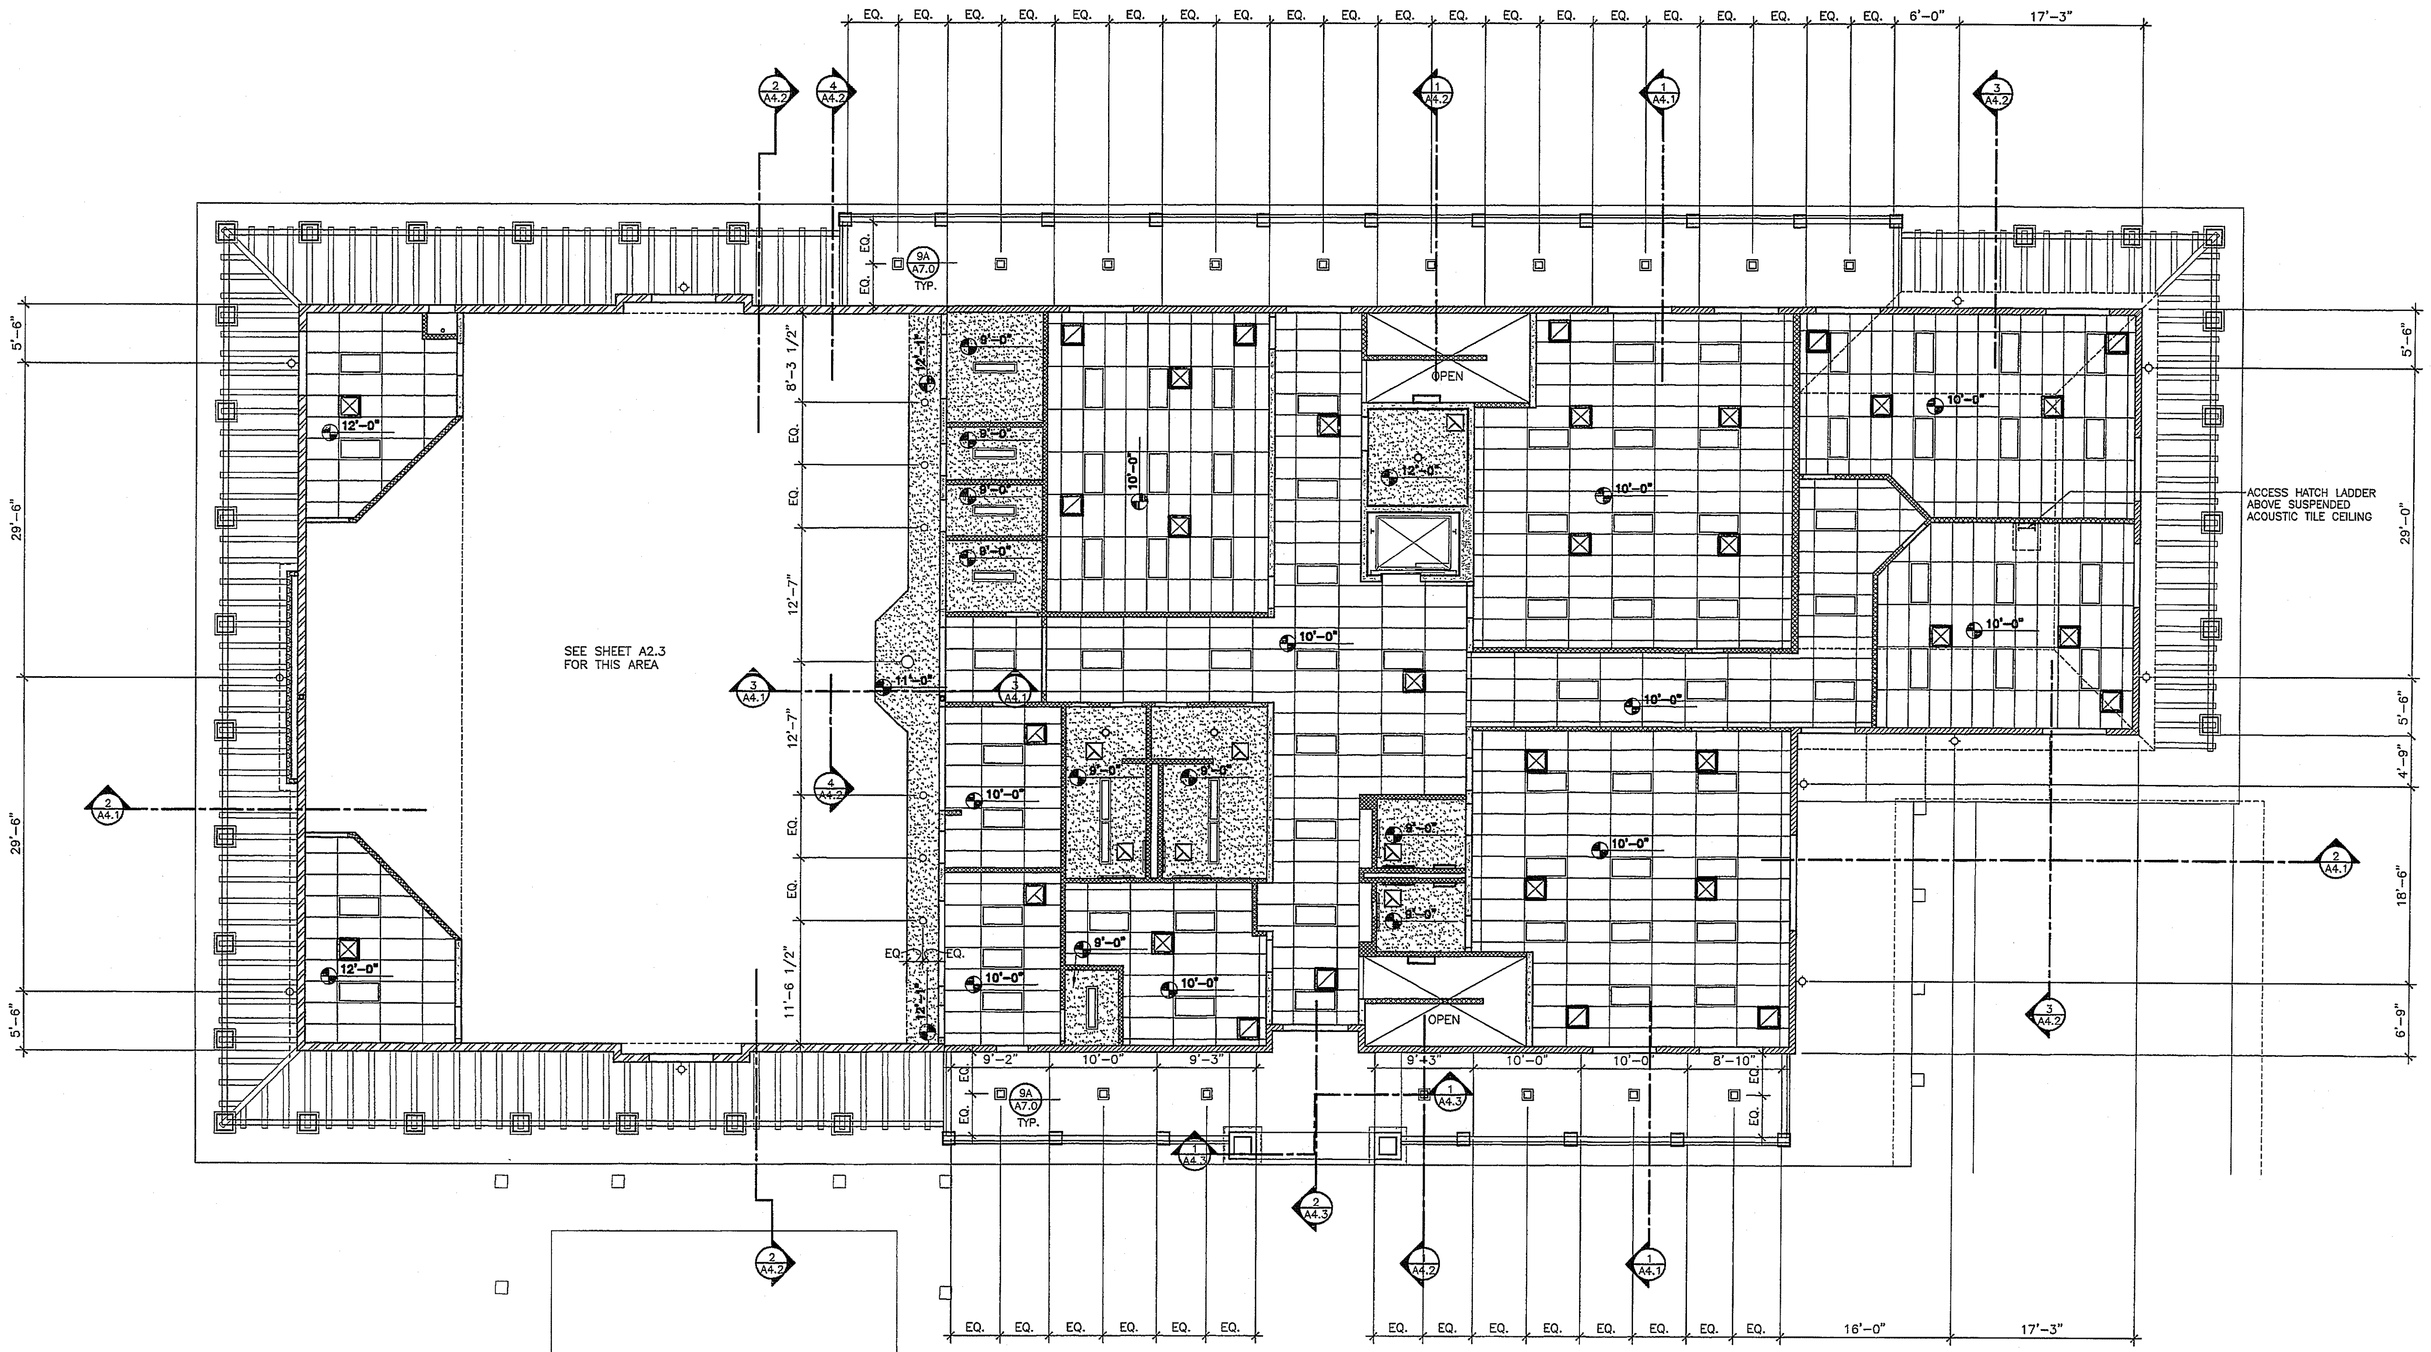

FIRST FLOOR REFLECTED CEILING PLAN

1/8"=1'-0"

CEILING LEGEND

- NEW 2'x4' FLUORESCENT RECESSED FIXTURE WITH PRIZMATIC LENS (12 A7.0)
- NEW 1'x4' FLUORESCENT SURFACE MOUNTED FIXTURE WITH PRIZMATIC LENS
- NEW 3'-0" FLUORESCENT WALL MOUNTED FIXTURE
- NEW 4'-0" DIRECT-INDIRECT FLUORESCENT WALL MOUNTED FIXTURE
- NEW CEILING MOUNTED RECESSED INCANDESCENT LIGHT FIXTURE
- NEW RECESSED DOWNLIGHT
- NEW WALL MOUNTED INCANDESCENT EXTERIOR LIGHT FIXTURE
- NEW 1'X1' RECESSED MOUNTED DOWNLIGHT WITH OPAQUE POLYCARBONATE LENS
- 2'X4' SUSPENDED ACOUSTIC TILE CEILING AND GRID SYSTEM (11 A7.0)
- GYPSUM BOARD CEILING WITH TEXTURE FINISH
- SUPPLY AIR REGISTER
- RETURN AIR GRILLE
- EXHAUST FAN

TOVEY/ SHULTZ CONSTRUCTION INC.
18261 COLLIER AVE. SUITE "A"
LAKE ELSINORE, CA 92530
PHONE (909)471-5677
FAX (909)471-5547

DESIGN/BUILD

CONSULTANT

Brian R. Bloom
Architect
350 S. Milliken Ave., Ste. G, Ontario, CA 91761-7850
(909) 390-7209 FAX: (909) 390-7509
ARCHITECTURE AND PLANNING

LICENSED ARCHITECT
BRETT A. STONE
NO. C17047
7/31/07
EXP. DATE
STATE OF CALIFORNIA

PROJECT

CALVARY CHAPEL
OF THE HIGH DESERT
14740 EUCALYPTUS
HESPERIA, CA
92345

PROJECT

FELLOWSHIP HALL

ISSUANCES

OWNERS MEETING	03-08-04
PLANNING REVIEW	06-01-06
PLAN CHECK SUBMITTAL	03/26/07

REVISIONS

WEISER IRON
MAR 30 2007
RECEIVED

TITLE

FIRST FLOOR
REFLECTED CEILING
PLAN

SCALE
1/8"=1'-0"

DATE
03-26-07

JOB NO.
260106

A2.2