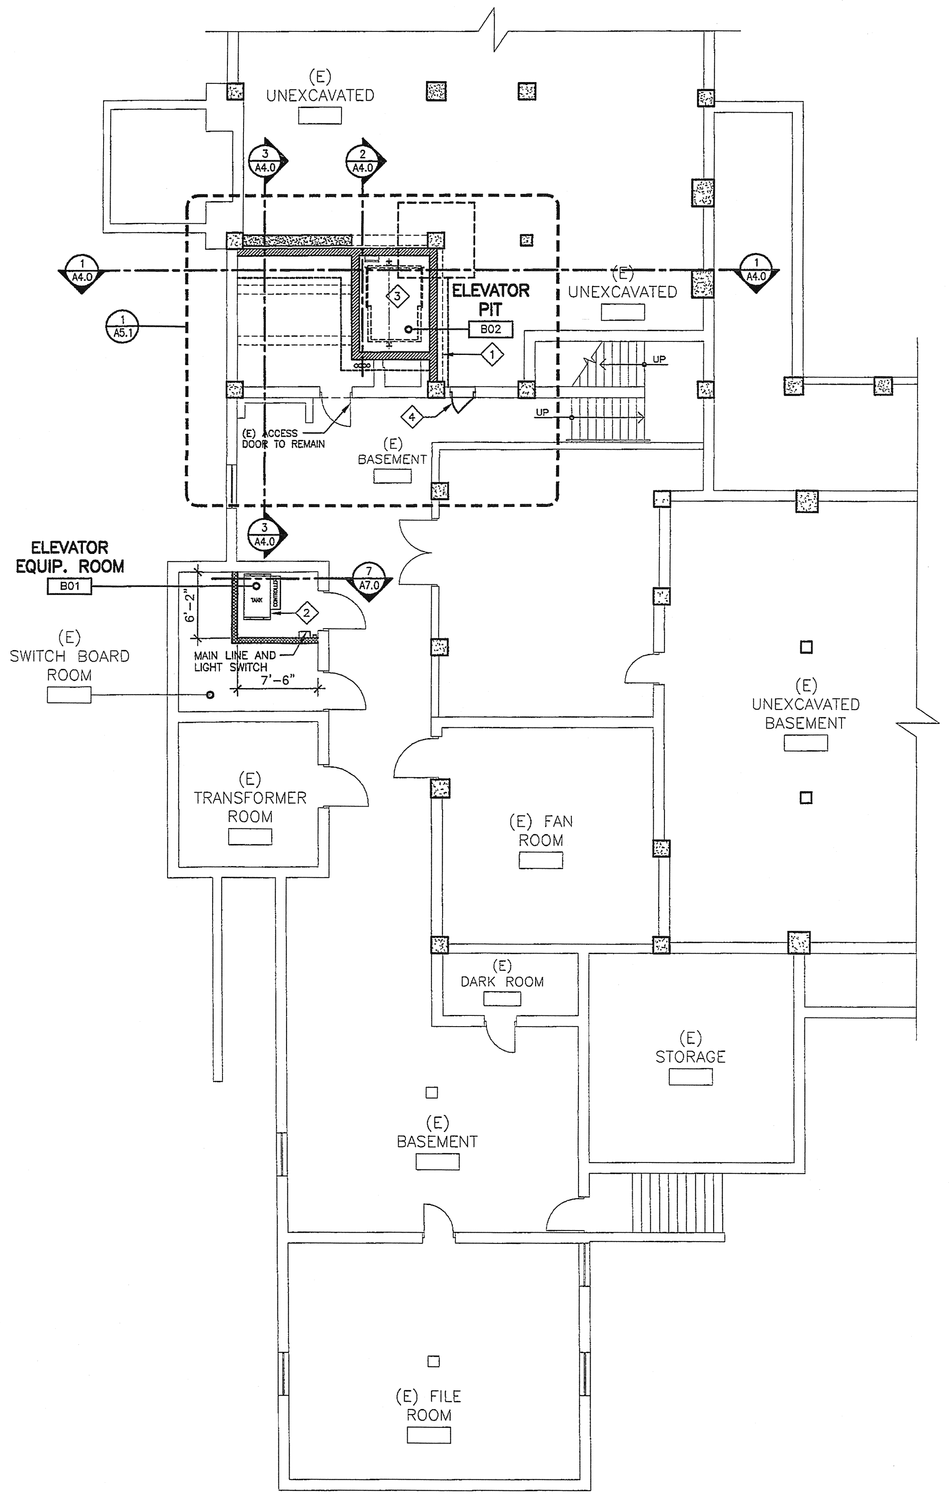


## BASEMENT FLOOR RECONFIGURATION PLAN

1/8"=1'-0"

## WALL LEGEND

- (E) CONC. WALLS TO REMAIN
- (N) 8" CONC. MASONRY WALL
- 4" OR 6" 20 GA. METAL STUDS @ 16" OC. WITH 5/8" TYPE "X" GYP. BOARD BOTH SIDES. U.N.O. WITH 3 1/2" SOUND ATTENUATION BATTS

## CONSTRUCTION NOTES:

1. (E) CONC. BEAMS ABOVE, PROTECT IN PLACE.
2. ELEVATOR EQUIPMENT
3. ELEVATOR CAB AND PIT. NO ELEVATOR STOP AT BASEMENT LEVEL.
4. PROVIDE NEW 24" X 36" ACCESS DOOR INTO (E) UNEXCAVATED AREA

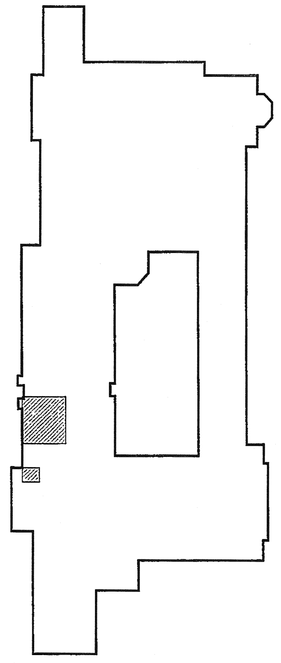

## KEY PLAN


Brian R. Bloom
Architect
350 S. Milliken Ave., Ste. G, Ontario, CA 91761-7850
(909) 390-7209 FAX: (909) 390-7509
ARCHITECTURE AND PLANNING


LICENSED ARCHITECT
BRIAN R. BLOOM
NO. C15944
5/31/07
STATE OF CALIFORNIA

CONSULTANT

SCRIPPS
THE WOMEN'S COLLEGE
• CLAREMONT •

PROJECT

SCRIPPS COLLEGE
BALCH HALL
ELEVATOR AND
RESTROOMS REMODEL

PROJECT LOCATION

1030 COLUMBIA AVENUE
CLAREMONT, CA 91711

ISSUANCES

02-21-07 PLAN CHECK SUBMITTAL
#BID 961

REVISIONS

TITLE

BASEMENT
RECONFIGURATION
PLAN


MEMBER FROM
MAR 09 2007
RECEIVED


SCALE
1/8" = 1'-0"

DATE
JANUARY 2006

JOB NO.
240906

A2.0


H:\Projects\Scripps College\Balch Hall Elevator-Restrooms\Demo\Docs\BHR_A2.0.dwg, 3/21/2007 11:25:13 AM, HP DesignJet 500 42 by HP.pc3