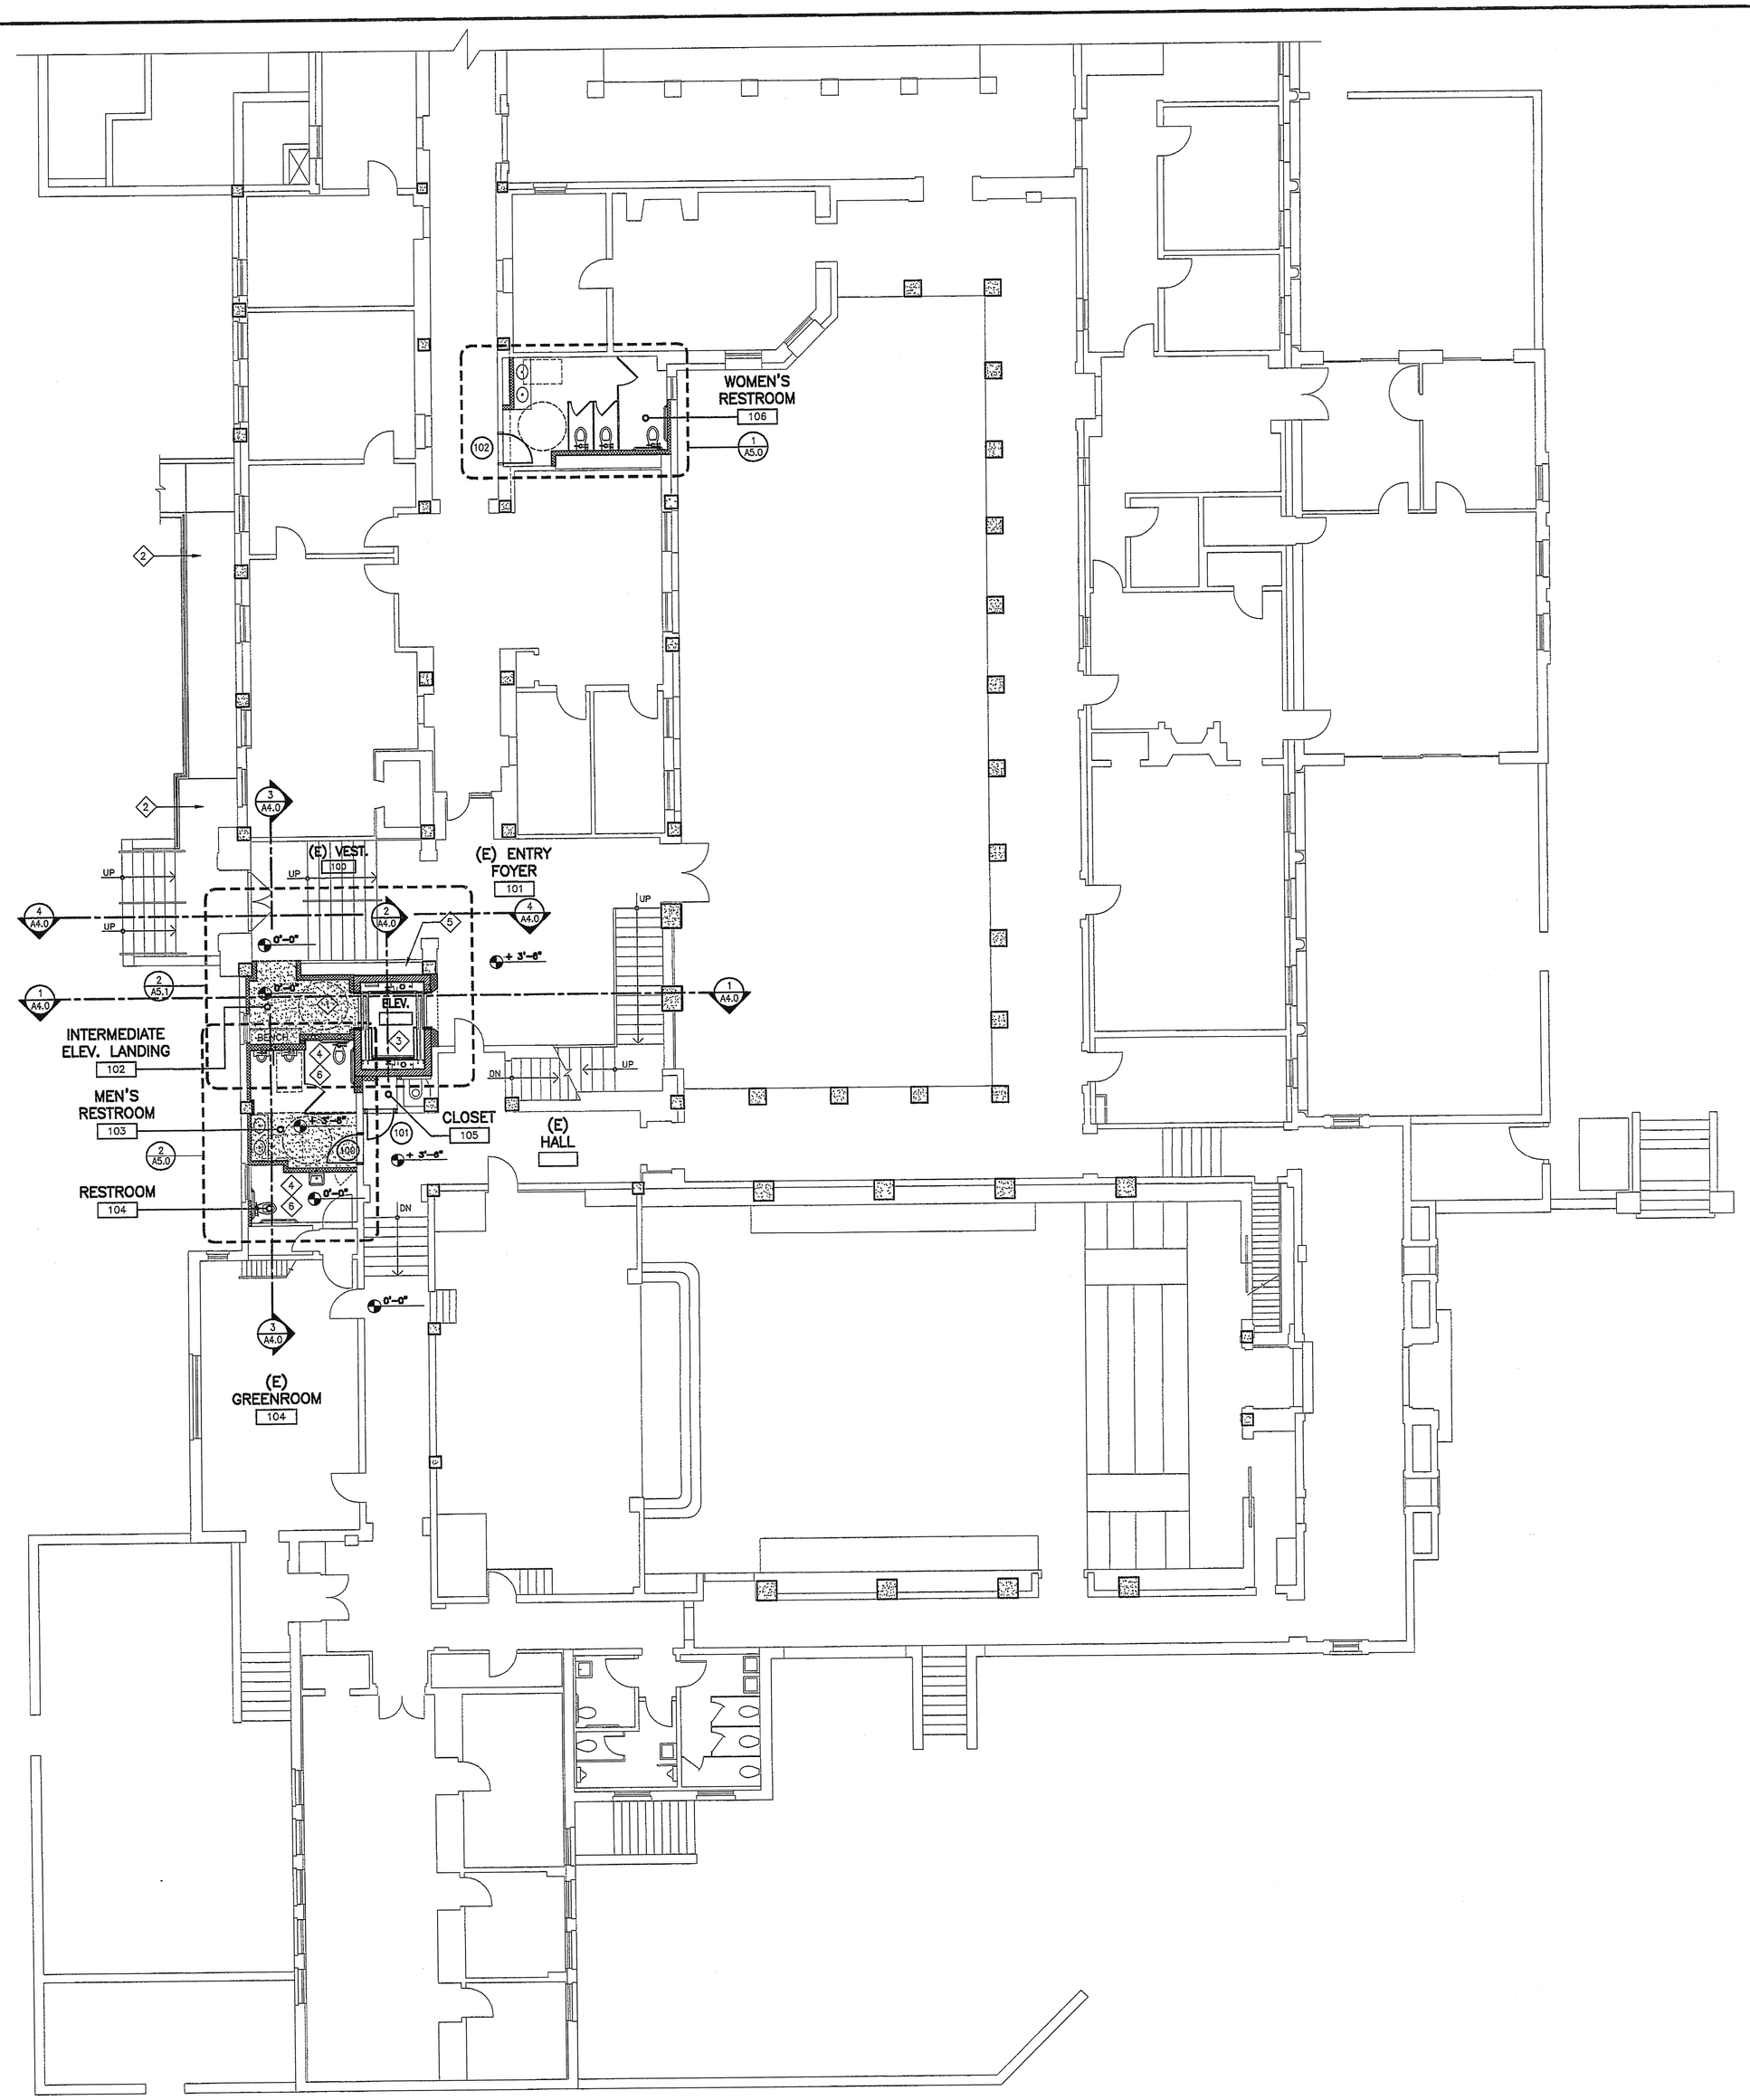

FIRST FLOOR RECONFIGURATION PLAN

1/8"=1'-0"

N

PLAN LEGEND

(E) WALLS TO REMAIN

(N) 8" CONC. MASONRY ELEVATOR SHAFT WALL

4" OR 6" 20 GA. METAL STUDS @ 16" OC. WITH 3 1/2" SOUND ATTENUATION BATTS AND FINISHES AS FOLLOWS :

OFFICE WALLS:
5/8" TYPE "X" GYSPUM BOARD.
SEE DETAIL 1/A7.0

RESTROOM WALLS:
5/8" CEMENTITIOUS BACKER BOARDS FOR TILE WAINSCOT & 5/8" HUMITECK (BLUE BOARDS) WITH PLASTER SKIM COAT.
SEE DETAIL 2/A7.0

NEW ELEVATOR LANDING WALLS:
WIRE LATH WITH 7/8" EXTERIOR PLASTER FINISH.
SEE DETAIL 4/A7.0

AREA OF NEW CONCRETE SLAB. REFER TO STRUCTURAL DRAWINGS.

CONSTRUCTION NOTES:

1. NEW CONC. FLOOR SLAB @ INTERMEDIATE ELEVATOR LANDING. FINISH PER SCHEDULE.
2. (N) CONCRETE WALKWAY – SEE DETAIL 1/S01.1
3. NEW ELEVATOR CAB AND EQUIPMENT.
4. NEW PLUMBING FIXTURES AND TOILET ACCESSORIES. REFER TO PLUMBING DWGS. AND INTERIOR ELEVATIONS.
5. EXISTING CONC. BEAM BELOW
6. PROVIDE NEW WALL AND FLOOR FINISHES AS INDICATED ON INTERIOR ELEVATIONS AND THE FINISH SCHEDULE (SHEETS A5.0, A6.0).
7. NEW CONC. FLOOR SLAB @ 3'-6"

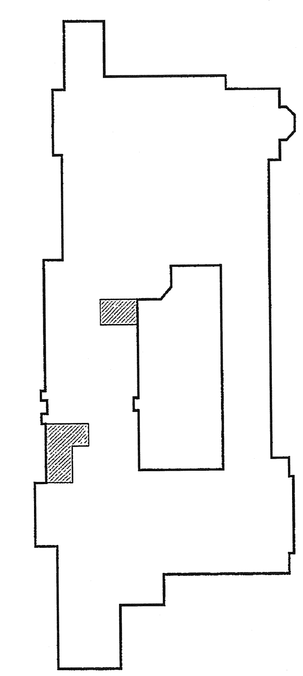

KEY PLAN

Brian R. Bloom Architect
350 S. Milliken Ave., Ste. G, Ontario, CA 91761-7850
(909) 390-7209 FAX: (909) 390-7509
ARCHITECTURE AND PLANNING

LICENSED ARCHITECT BRIAN R. BLOOM NO. C15844 5/31/07 EXP. DATE STATE OF CALIFORNIA

CONSULTANT

SCRIPPS
THE WOMEN'S COLLEGE
• CLAREMONT •

PROJECT
SCRIPPS COLLEGE
BALCH HALL
ELEVATOR AND
RESTROOMS REMODEL

PROJECT LOCATION
1030 COLUMBIA AVENUE
CLAREMONT, CA 91711

ISSUANCES
02-21-07 PLAN CHECK SUBMITTAL
4 BID SET

REVISIONS

TITLE
FIRST FLOOR
RECONFIGURATION
PLAN

WEISER IRON
MAR 09 2007
RECEIVED

SCALE
1/8" = 1'-0"
DATE
JANUARY 2006
JOB NO.
240906

A2.1

H:\Projects\Scripps College\Balch Hall Elevator-Restrooms\Const\Docs\BHR_A2.1.dwg, 2/21/2007 12:41:40 PM, HP Designjet 800 42 by HP.pc3