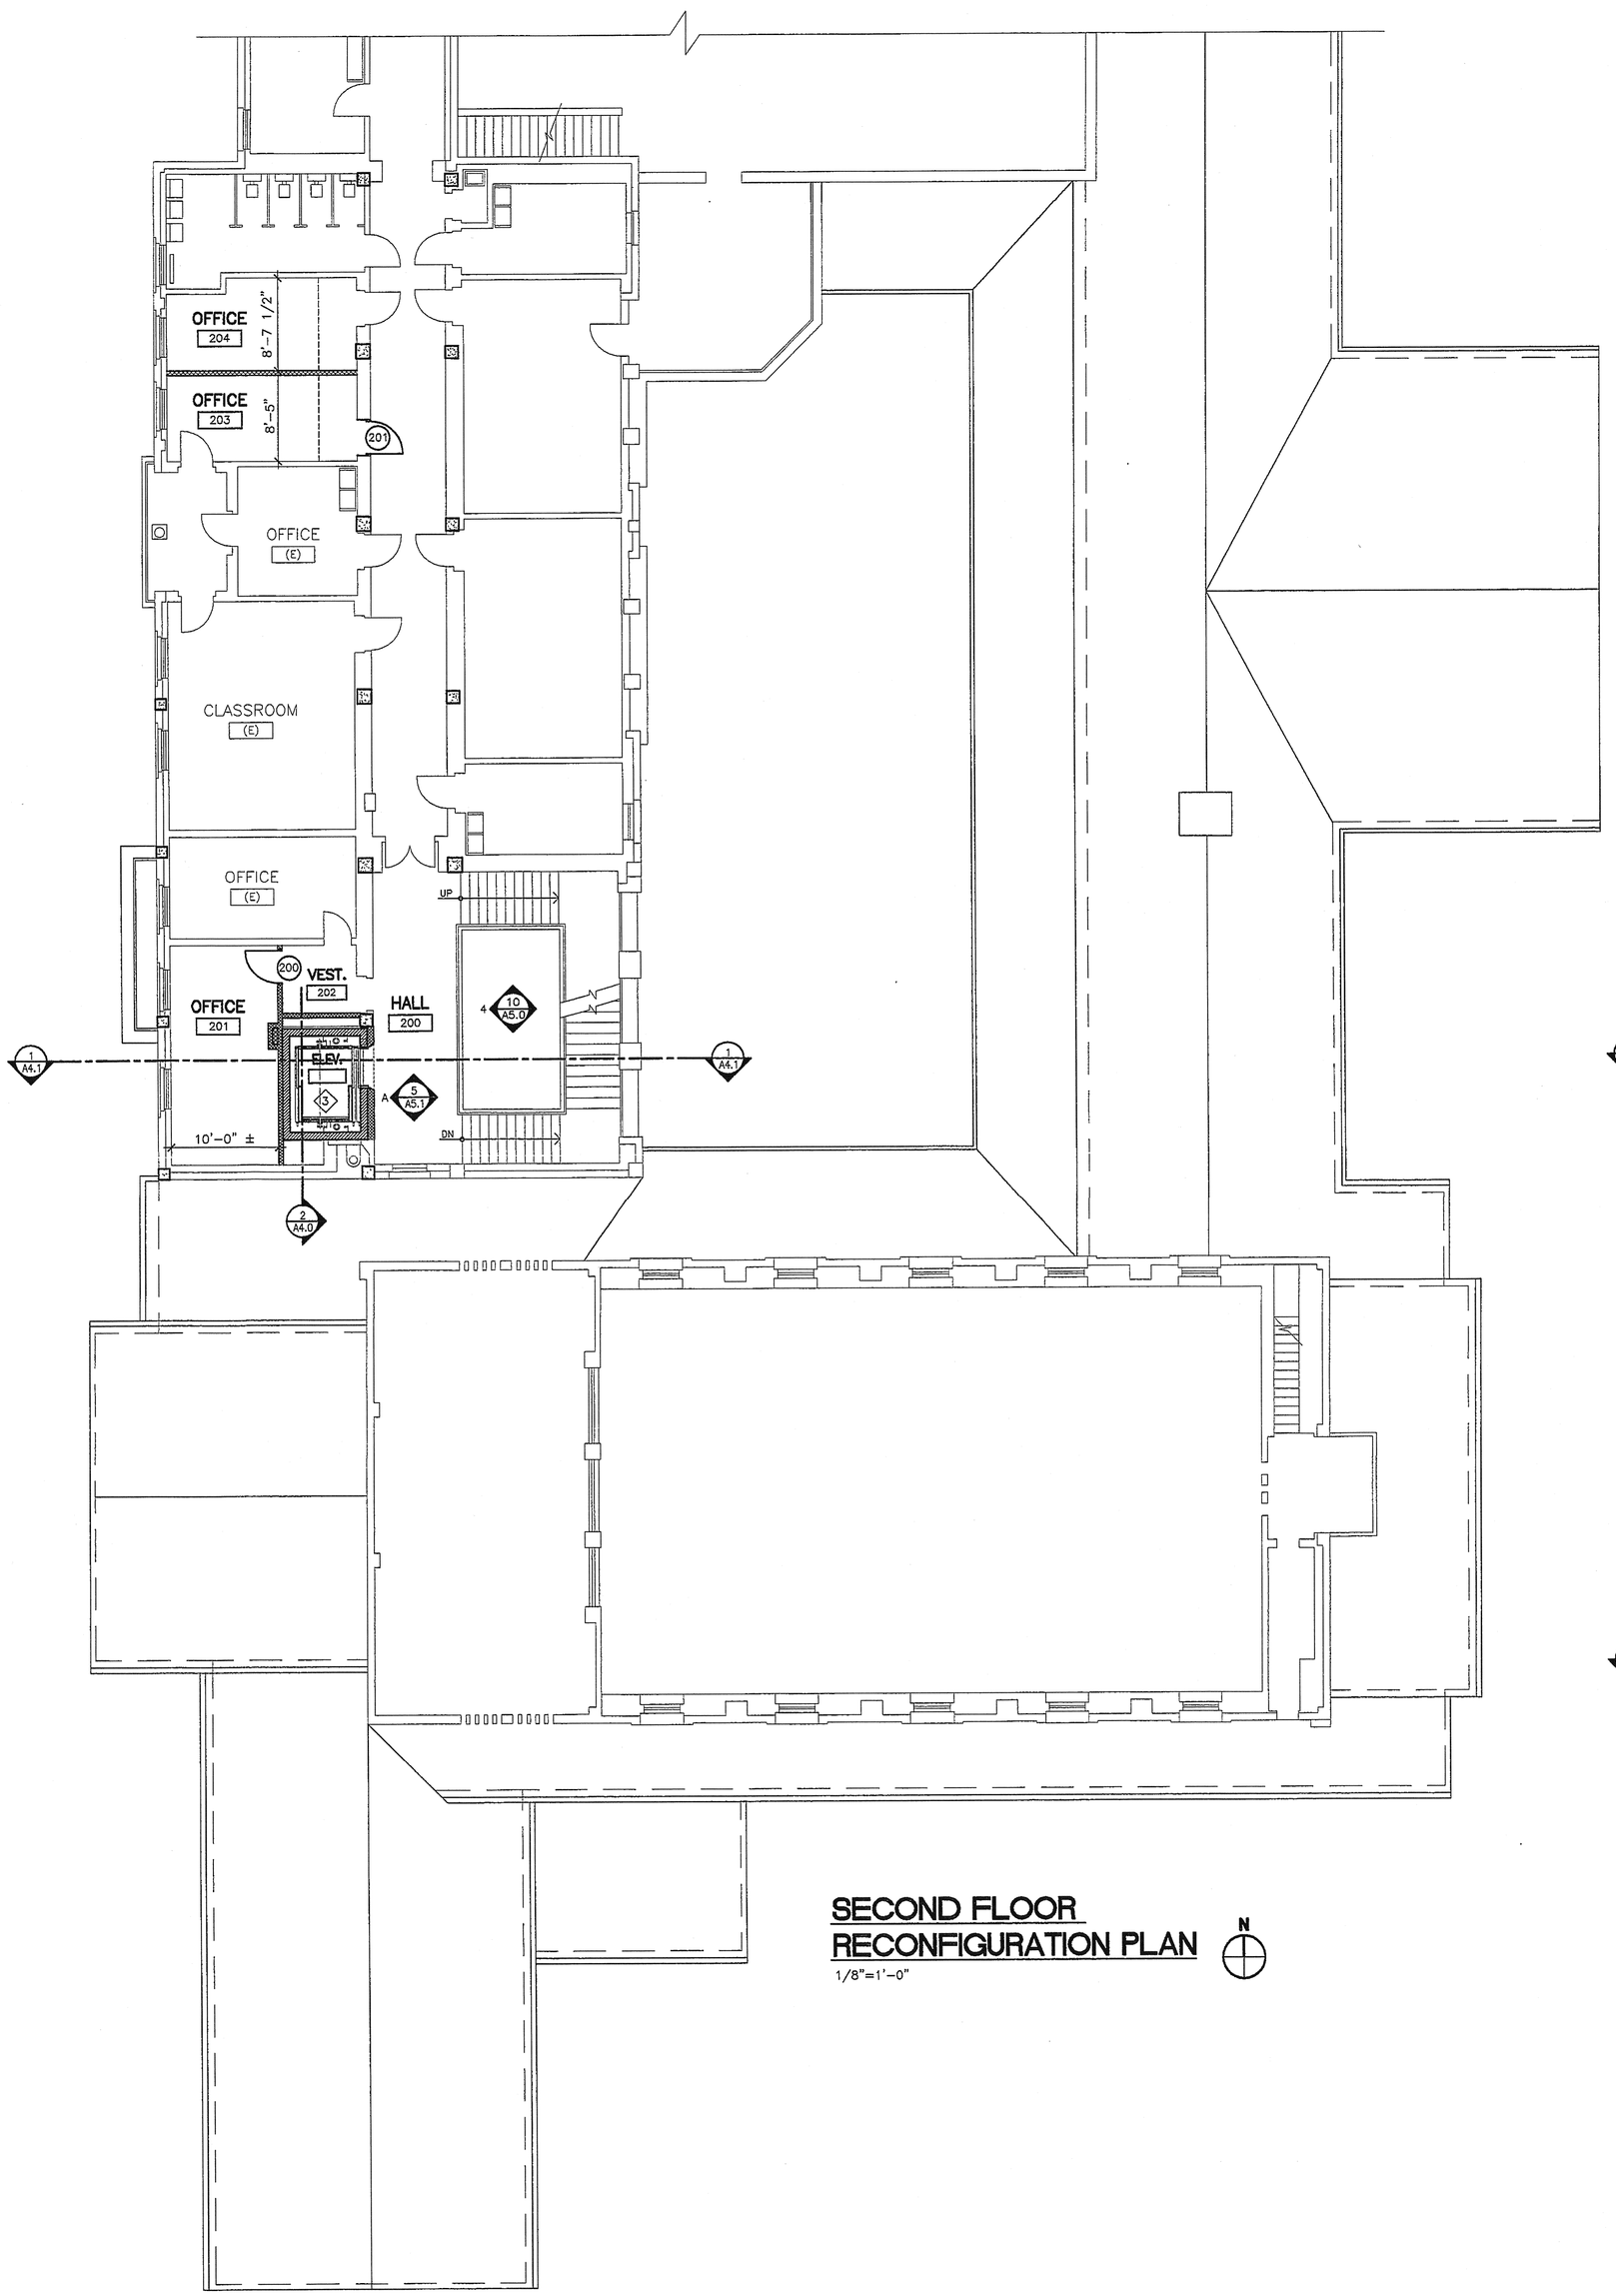

SECOND FLOOR RECONFIGURATION PLAN

1/8"=1'-0"

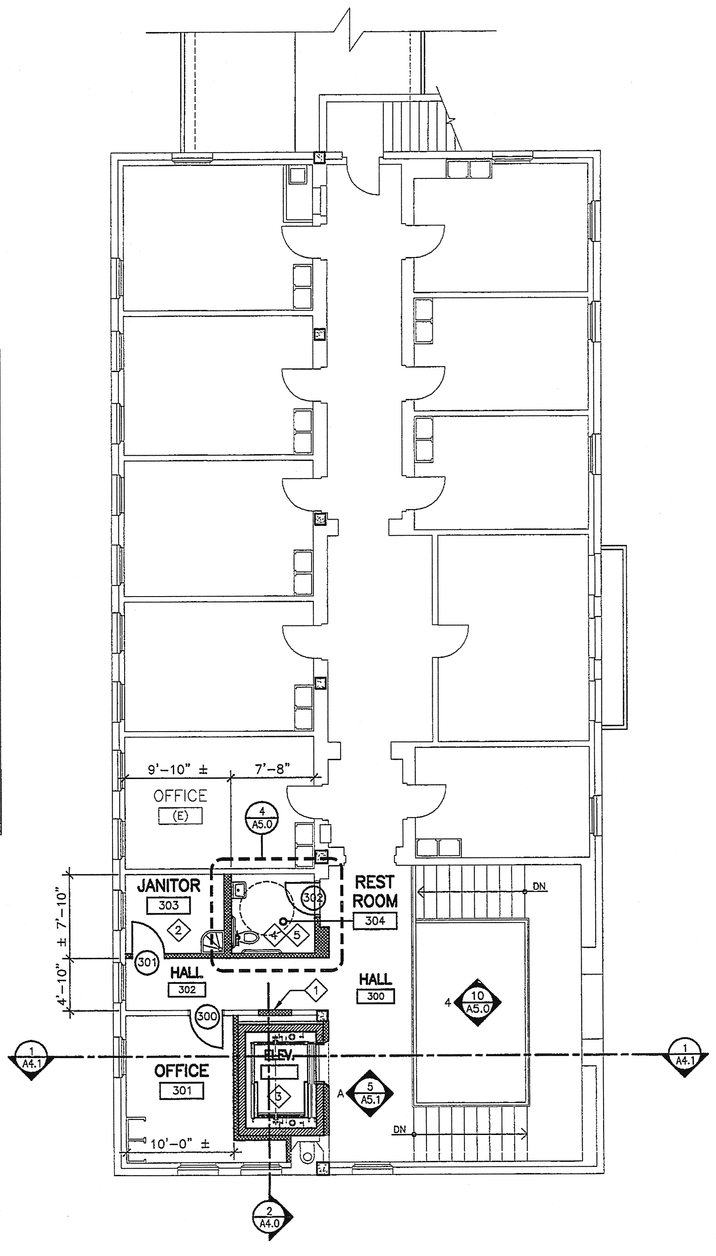

THIRD FLOOR RECONFIGURATION PLAN

1/8"=1'-0"

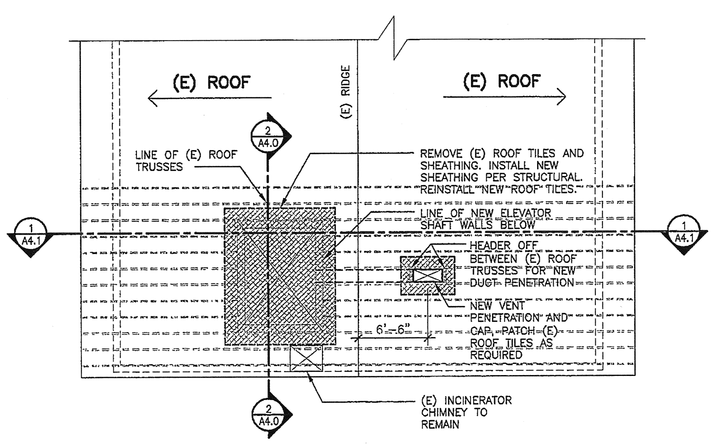

PARTIAL ROOF RECONFIGURATION PLAN

1/8"=1'-0"

PLANLEGEND

(E) WALLS TO REMAIN

(N) 8" CONC. MASONRY ELEVATOR SHAFT WALL

4" OR 6" 20 GA. METAL STUDS @ 16" OC. WITH 3 1/2" SOUND ATTENUATION BATTS AND FINISHES AS FOLLOWS :

OFFICE WALLS:
5/8" TYPE "X" GYSPUM BOARD.

SEE DETAIL 1/A7.0

RESTROOM WALLS:
5/8" CEMENTITIOUS BACKER BOARDS FOR TILE WAINSCOT & 5/8" HUMITECK (BLUE BOARDS) WITH PLASTER SKIM COAT.

SEE DETAIL 2/A7.0

ELEVATOR HALL WALLS:
WIRE LATH WITH 7/8" EXTERIOR PLASTER FINISH.

SEE DETAIL 4/A7.0 SIM (NO CROWN)

CONSTRUCTION NOTES:

1. NEW STUD WALL IN-FILL AND FINISH PATCH AT EXISTING WALL.
2. (N) JANITOR'S CLOSET. REFER TO PLUMBING DRAWINGS FOR PIPING PLAN.
3. ELEVATOR CAB AND EQUIPMENT.
4. NEW PLUMBING FIXTURE AND TOILET ACCESSORIES. REFER TO PLUMBING DWGS. AND INTERIOR ELEVATIONS.
5. PROVIDE NEW WALL AND FLOOR FINISHES AS INDICATED ON INTERIOR ELEVATIONS AND THE FINISH SCHEDULE (SHEETS A5.0, A6.0).

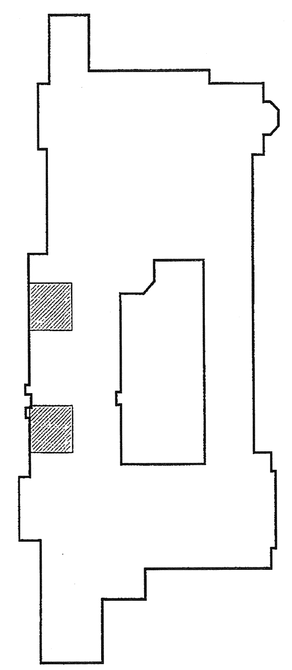

KEY PLAN

Brian R. Bloom
Architect
350 S. Milliken Ave., Ste. G, Ontario, CA 91761-7850
(909) 390-7209 FAX: (909) 390-7509
ARCHITECTURE AND PLANNING

LICENSED ARCHITECT
BRIAN R. BLOOM
NO. C15944
5/31/07
EXP. DATE
STATE OF CALIFORNIA

CONSULTANT

SCRIPPS
THE WOMEN'S COLLEGE
• CLAREMONT •

PROJECT
SCRIPPS COLLEGE
BALCH HALL
ELEVATOR AND
RESTROOMS REMODEL

PROJECT LOCATION
1030 COLUMBIA AVENUE
CLAREMONT, CA 91711

ISSUANCES
02-21-07 PLAN CHECK SUBMITTAL
& BID SET

REVISIONS

TITLE
SECOND AND THIRD FLOOR RECONFIGURATION PLANS

WEISER IRON
MAR 09 2007
RECEIVED

SCALE
1/8" = 1'-0"
DATE
JANUARY 2006
JOB NO.
240906

A2.2