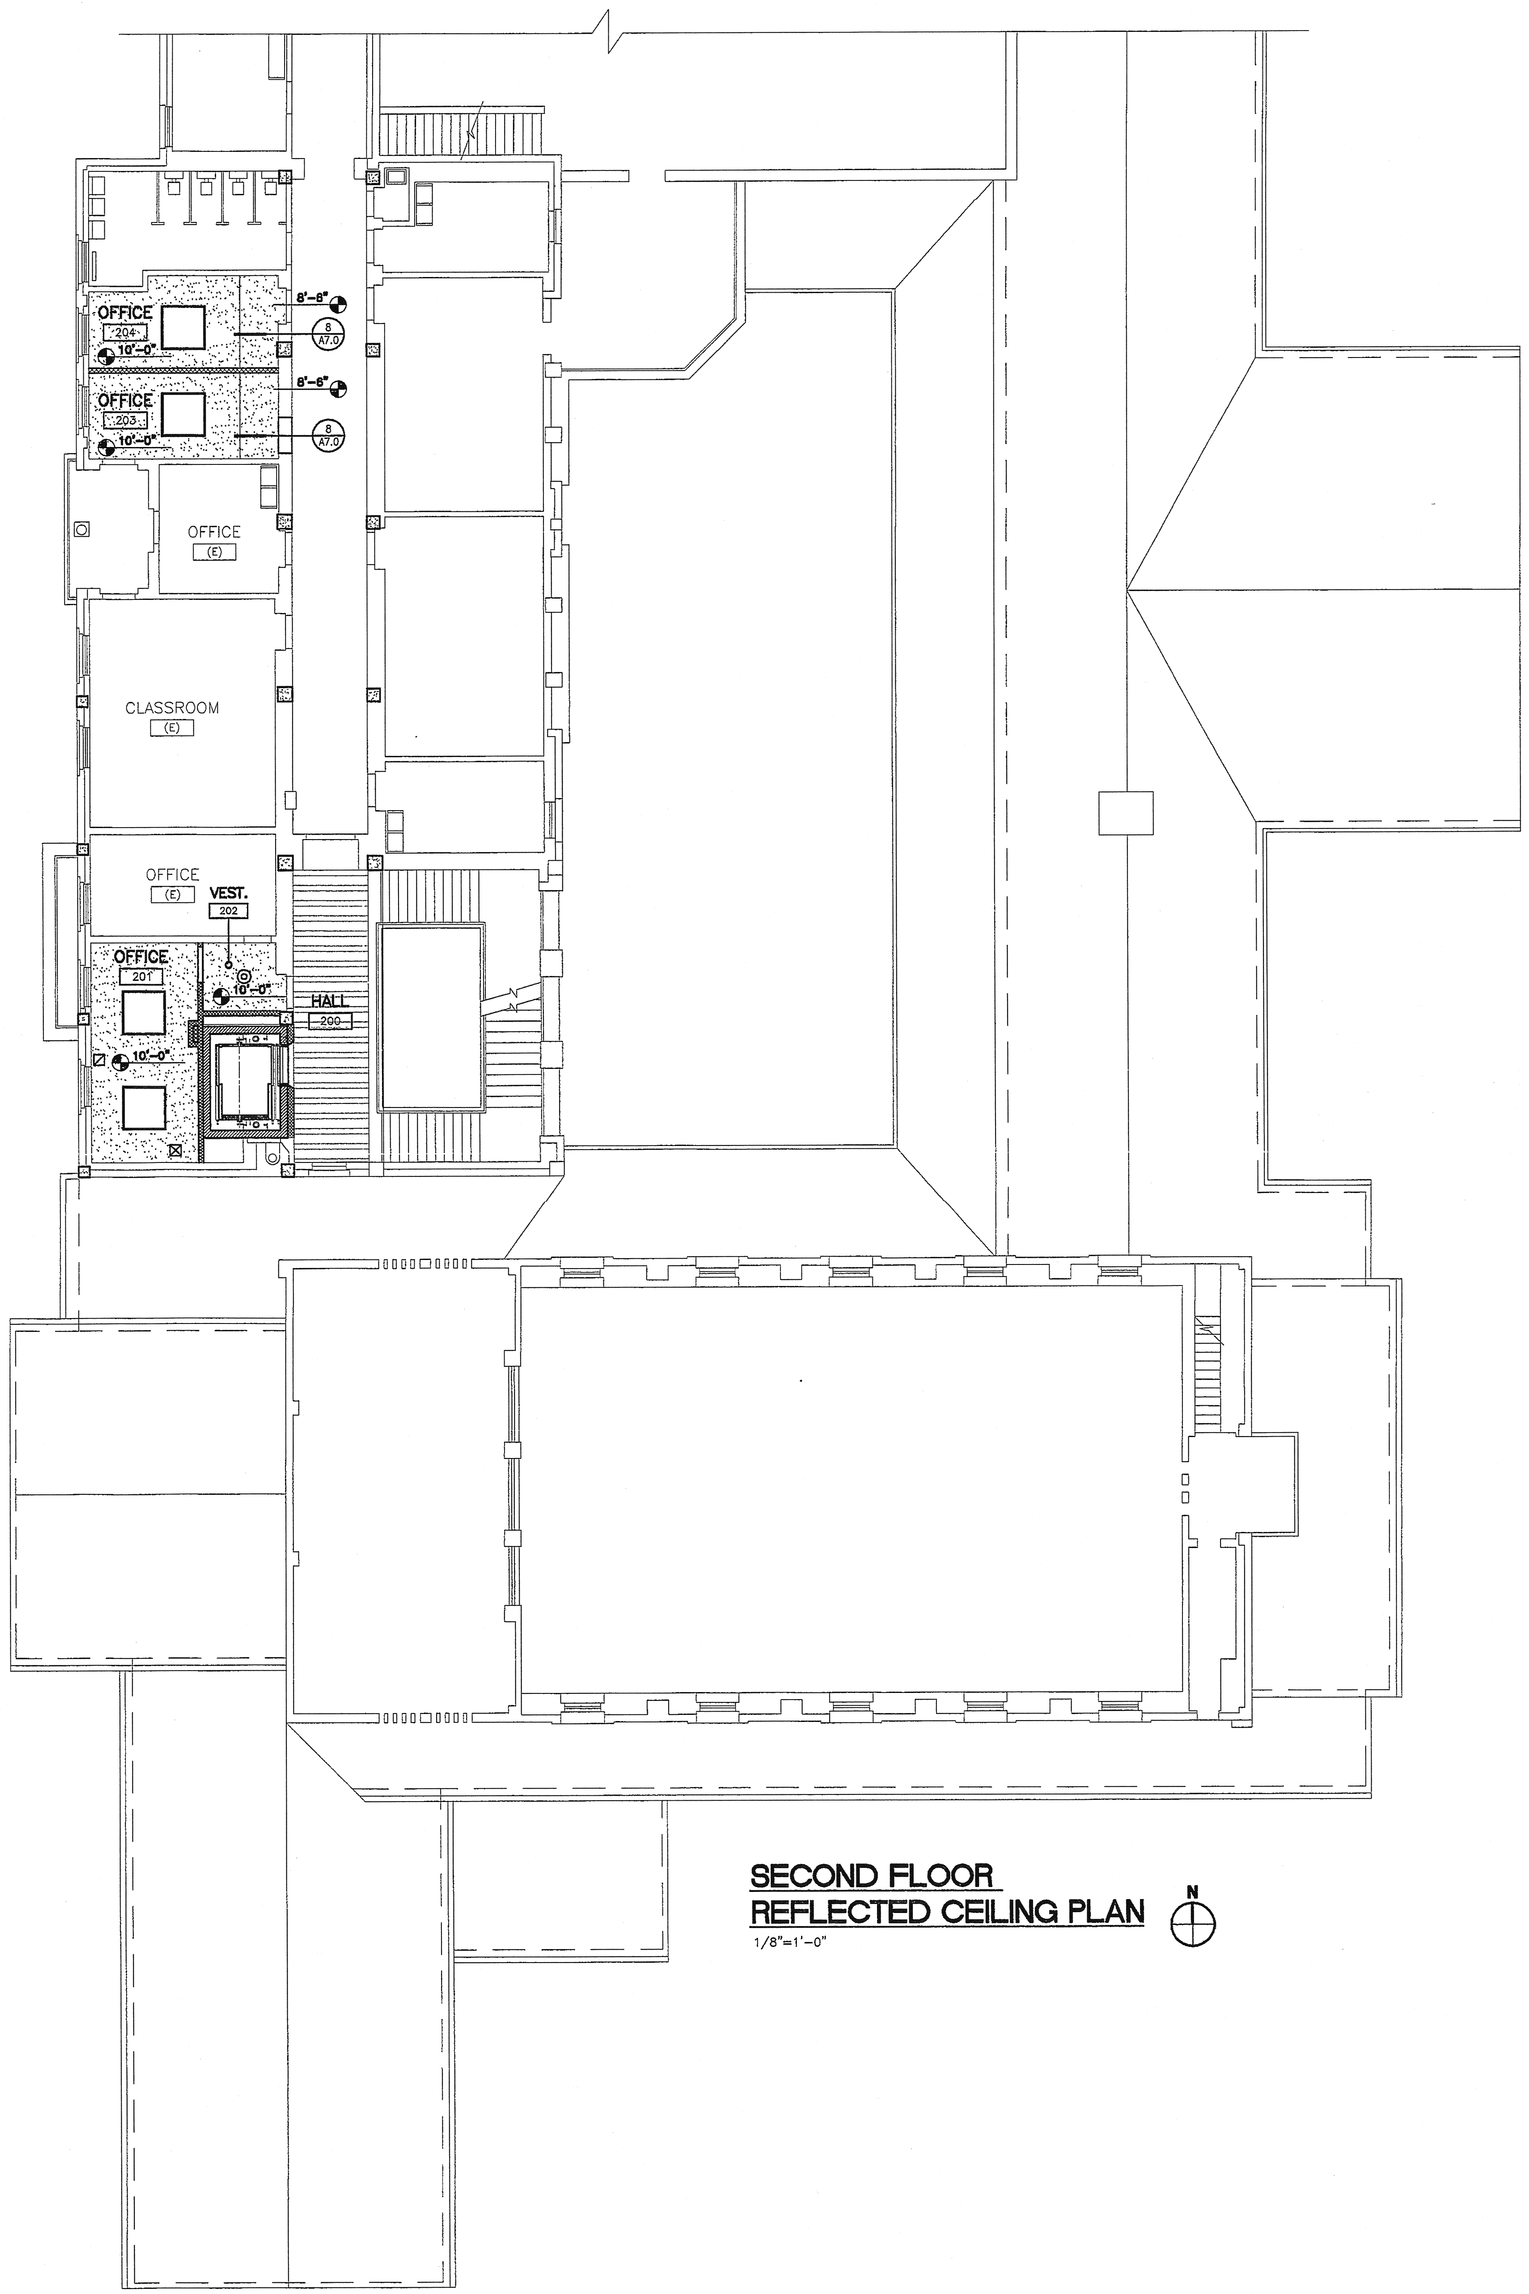

SECOND FLOOR
REFLECTED CEILING PLAN

1/8"=1'-0"

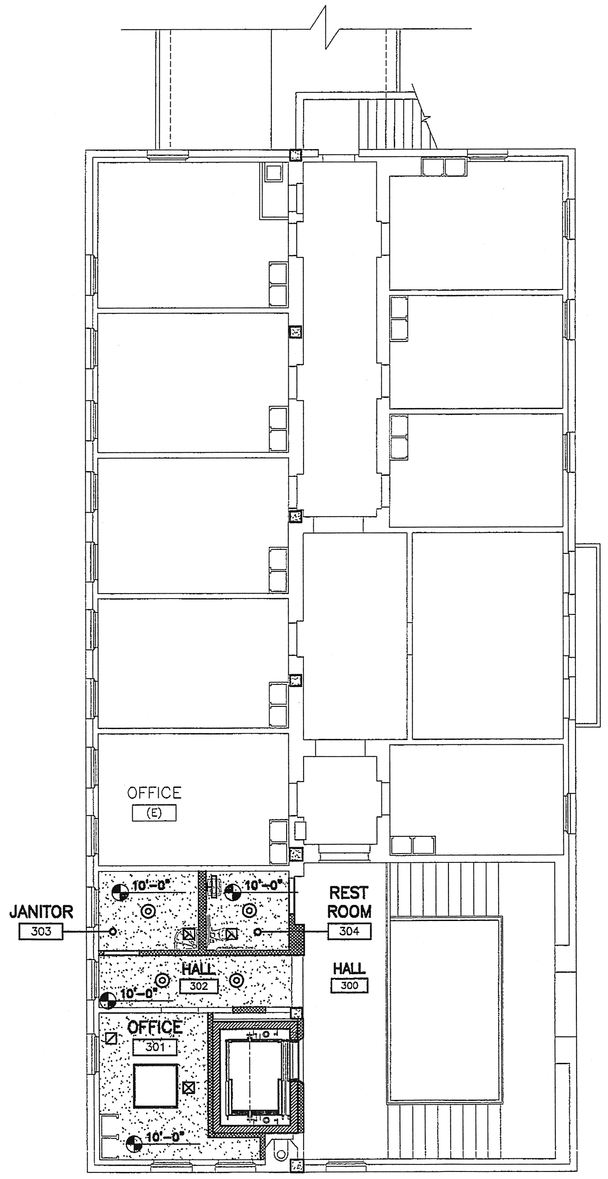

THIRD FLOOR
REFLECTED CEILING PLAN

1/8"=1'-0"

LEGEND

- 14" ø SCHOOLHOUSE GLOBE VISA LIGHTING CM1002 DARK BRONZE FINISH (CEILING MOUNTED)
- 1'X4' FLUORESCENT SURFACE MOUNTED FIXTURE WITH PRIZMATIC LENS @ ELEVATOR MACHINE ROOM
- 4'X4' FLUORESCENT SURFACE MOUNTED FIXTURE
- WALL MOUNTED INCANDESCENT LIGHT FIXTURE
- NEW HISTORIC WALL MOUNTED LIGHT FIXTURE
- CEILING MOUNTED LIGHT FIXTURE
- REINSTALLED (E) WALL MOUNTED LIGHT FIXTURE
- CEILING MECHANICAL DIFFUSERS AND GRILLES
- (E) EXPOSED STRUCTURE & PLASTER CEILING PAINTED, TYP.
- SUSPENDED GYPSUM BOARD CEILING, PAINTED SEE DETAIL 3/A7.0

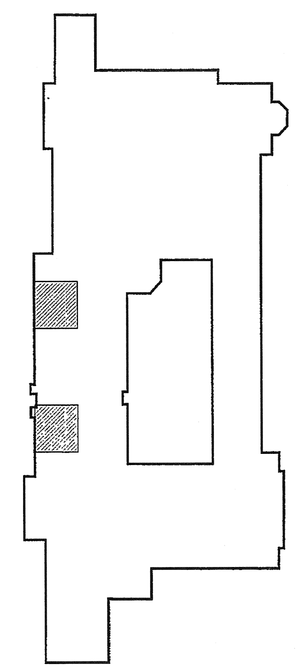

KEY PLAN

Brian R. Bloom
Architect
350 S. Milliken Ave., Ste. G, Ontario, CA 91761-7850
(909) 390-7209 FAX: (909) 390-7509
ARCHITECTURE AND PLANNING

LICENSED ARCHITECT BRIAN R. BLOOM NO. C15944 6/31/07 STATE OF CALIFORNIA

CONSULTANT

SCRIPPS
THE WOMEN'S COLLEGE
• CLAREMONT •

PROJECT
SCRIPPS COLLEGE
BALCH HALL
ELEVATOR AND
RESTROOMS REMODEL

PROJECT LOCATION
1030 COLUMBIA AVENUE
CLAREMONT, CA 91711

ISSUANCES
02-21-07 PLAN CHECK SUBMITTAL
& BID SET

REVISIONS

TITLE
SECOND AND THIRD
FLOOR REFLECTED
CEEILING PLAN

WEBER IRON
MAR 09 2007
RECEIVED

SCALE
1/8" = 1'-0"
DATE
JANUARY 2006
JOB NO.
240906

A2.4

H:\Jobs\Scripps College\Balch Hall Elevator-Restrooms\ContDocs\SWPPP_A2.4.dwg, 2/21/2007 12:47:31 PM, HP Designjet 650 42 by HP.pc3