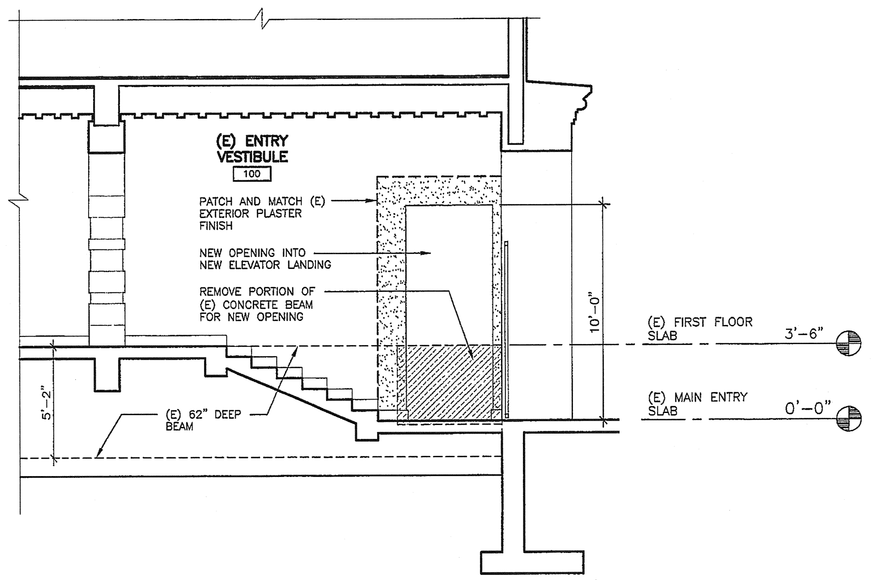

SECTION THROUGH (E) ENTRY VESTIBULE | 1/4"=1'-0" | 4

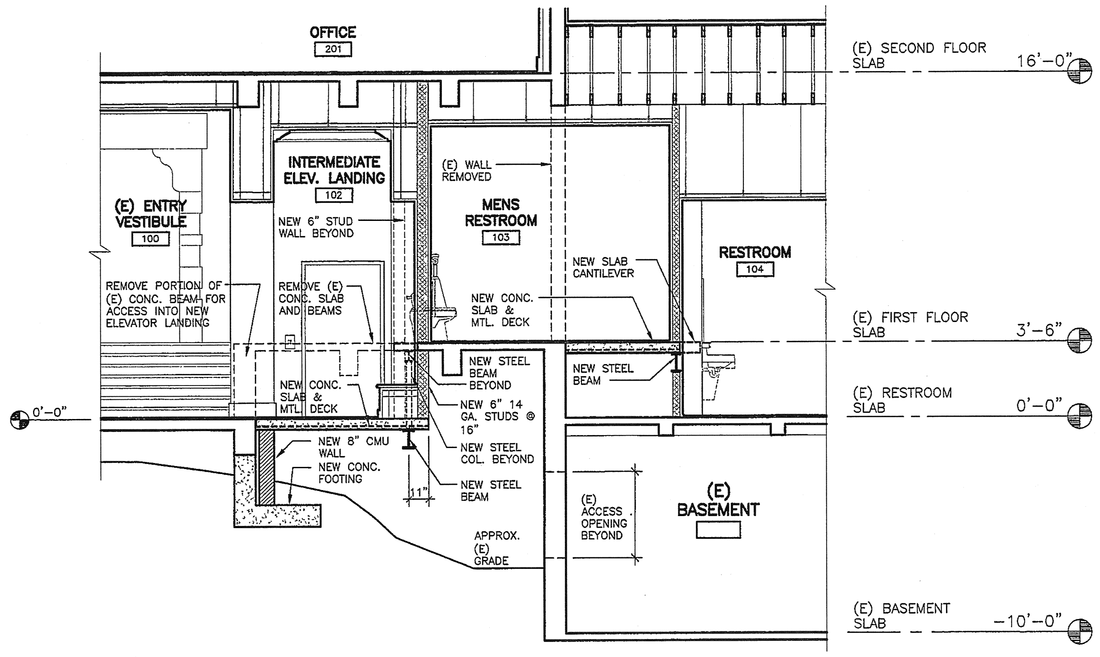

SECTION THROUGH NEW ELEVATOR LANDING | 1/4"=1'-0" | 3

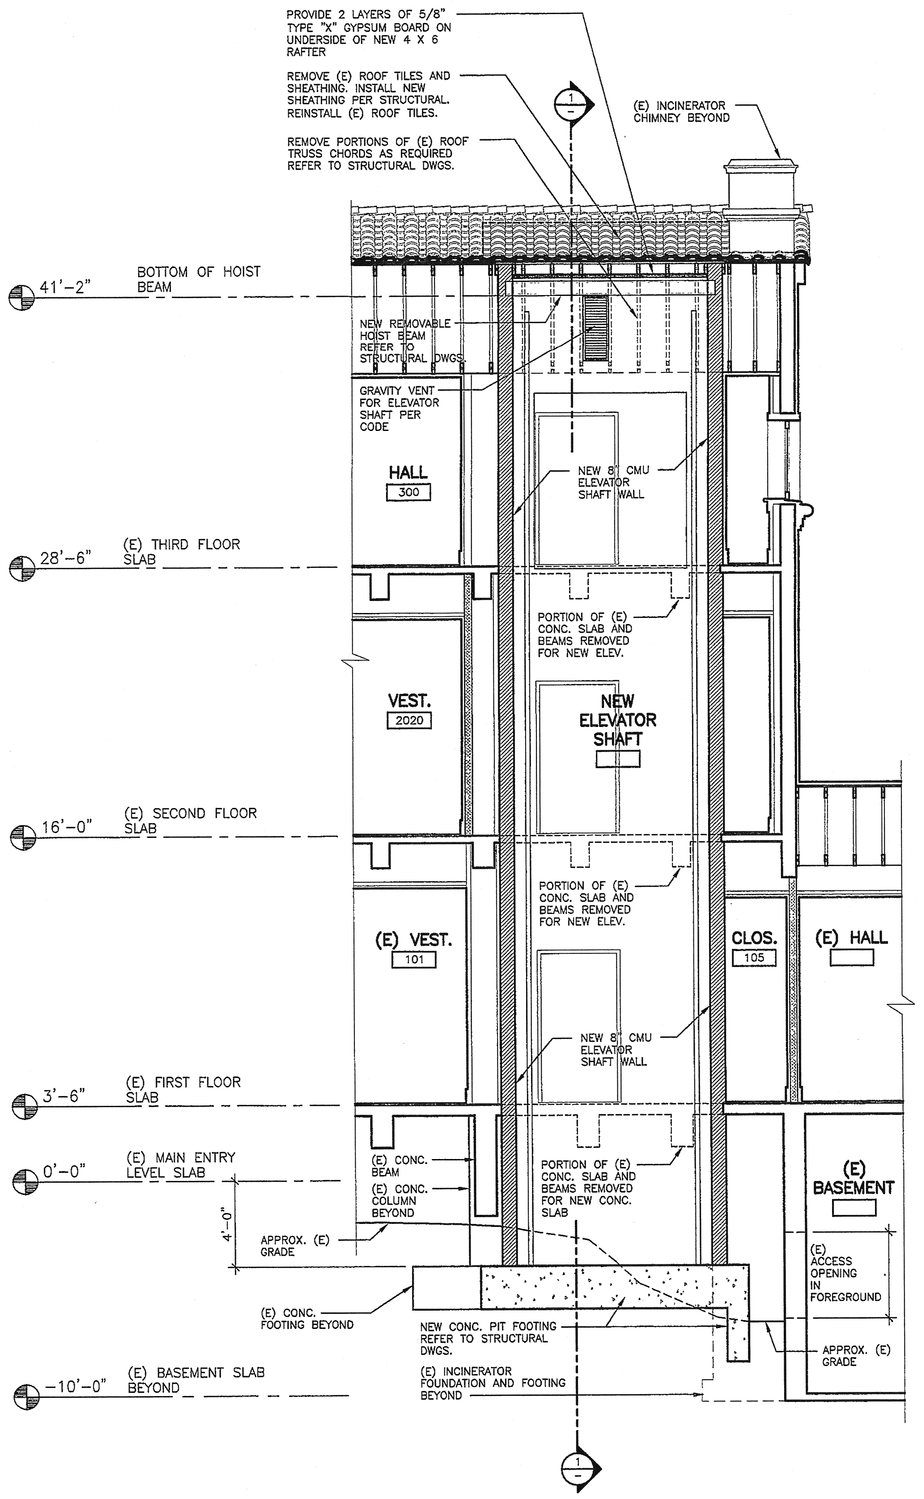

SECTION THROUGH ELEVATOR SHAFT | 1/4"=1'-0" | 2

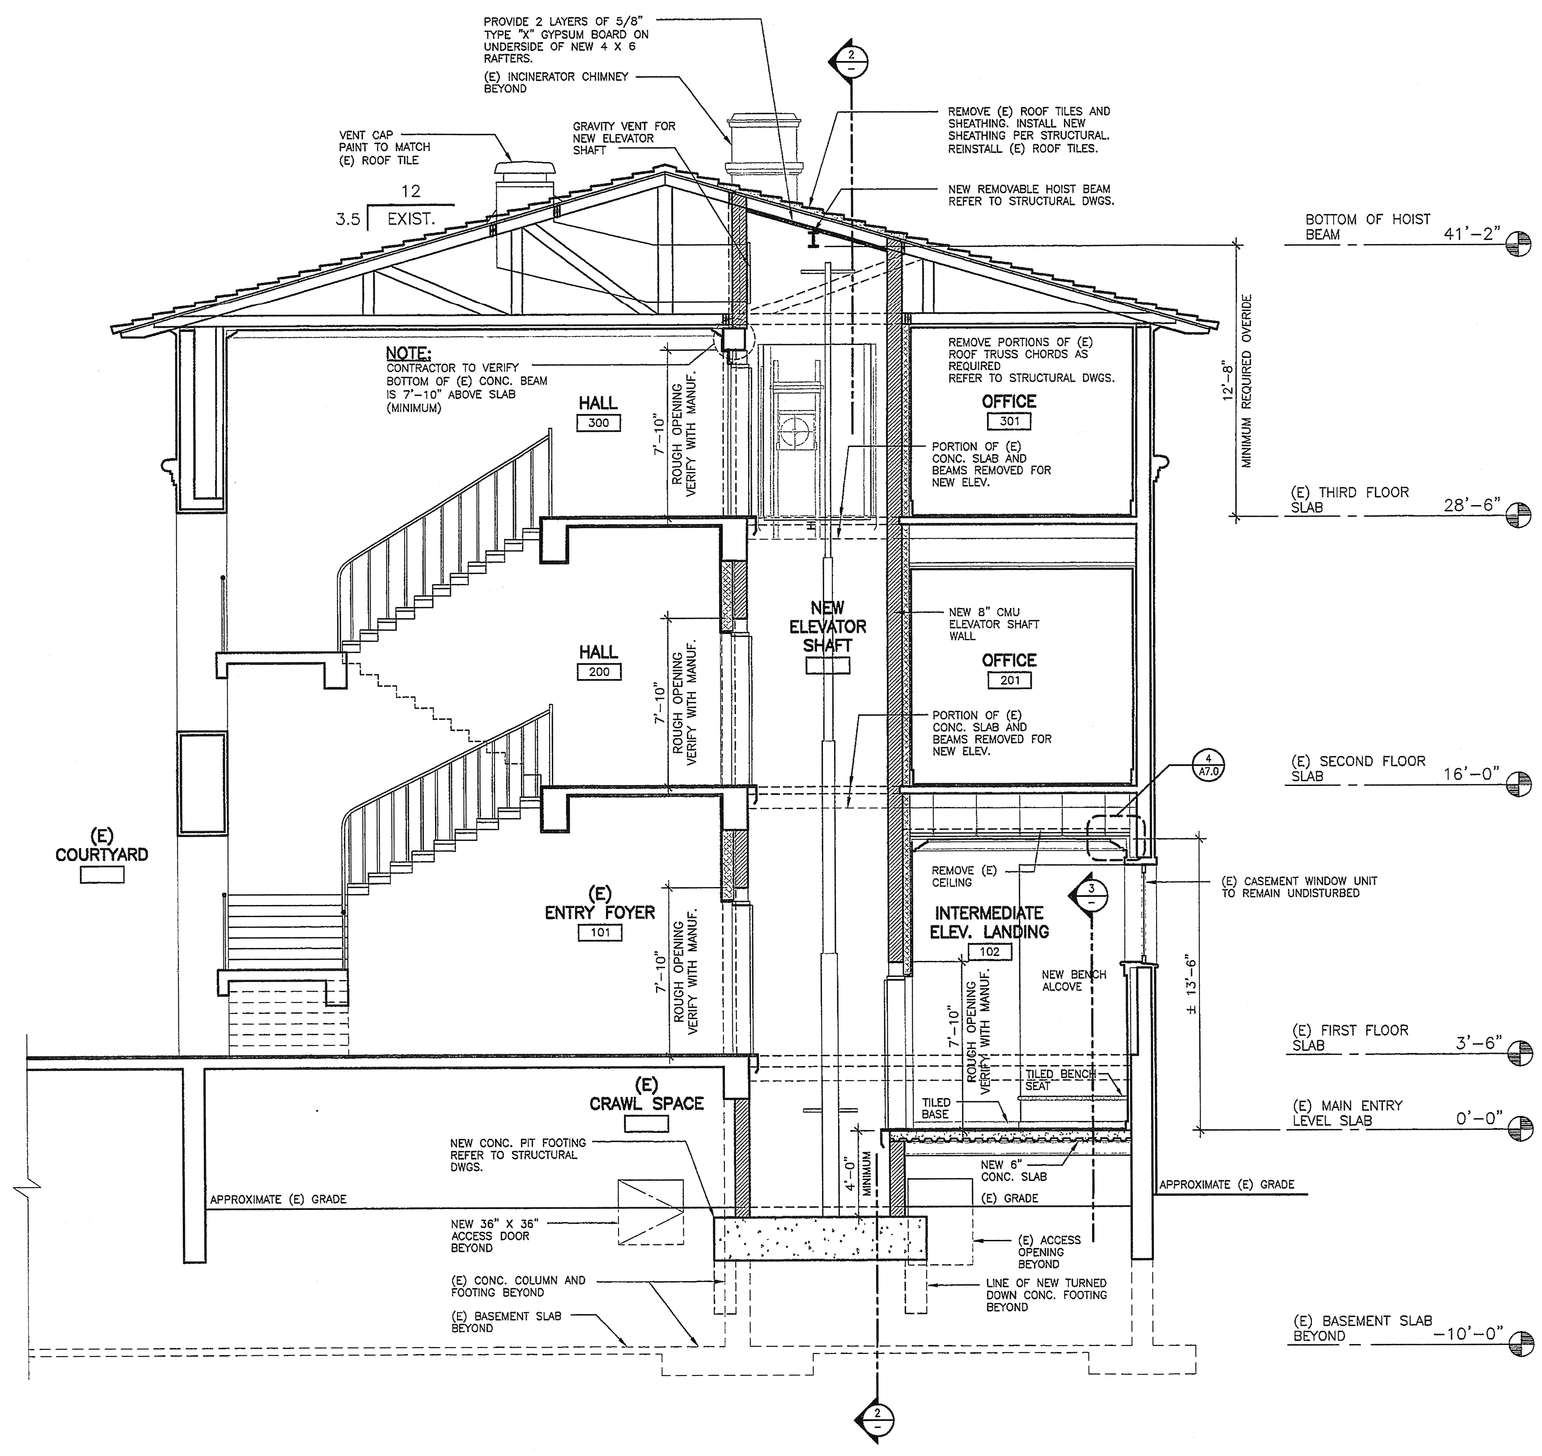

SECTION THROUGH NEW ELEVATOR SHAFT | 1/4"=1'-0" | 1

Brian R. Bloom
Architect
350 S. Milliken Ave., Ste. G, Ontario, CA 91761-7850
(909) 390-7209 FAX: (909) 390-7509
ARCHITECTURE AND PLANNING

LICENSED ARCHITECT BRIAN R. BLOOM NO. C15944 EXP. DATE 8/31/07 STATE OF CALIFORNIA

CONSULTANT

SCRIPPS
THE WOMEN'S COLLEGE
• CLAREMONT •

PROJECT

SCRIPPS COLLEGE
BALCH HALL
ELEVATOR AND
RESTROOMS REMODEL

PROJECT LOCATION

1030 COLUMBIA AVENUE
CLAREMONT, CA 91711

ISSUANCES

02-21-07 PLAN CHECK SUBMITTAL
BID SET

REVISIONS

TITLE

BUILDING SECTIONS

RECEIVED MAR 19 2007

SCALE
AS NOTED

DATE
JANUARY 2006

JOB NO.
240906

A4.0