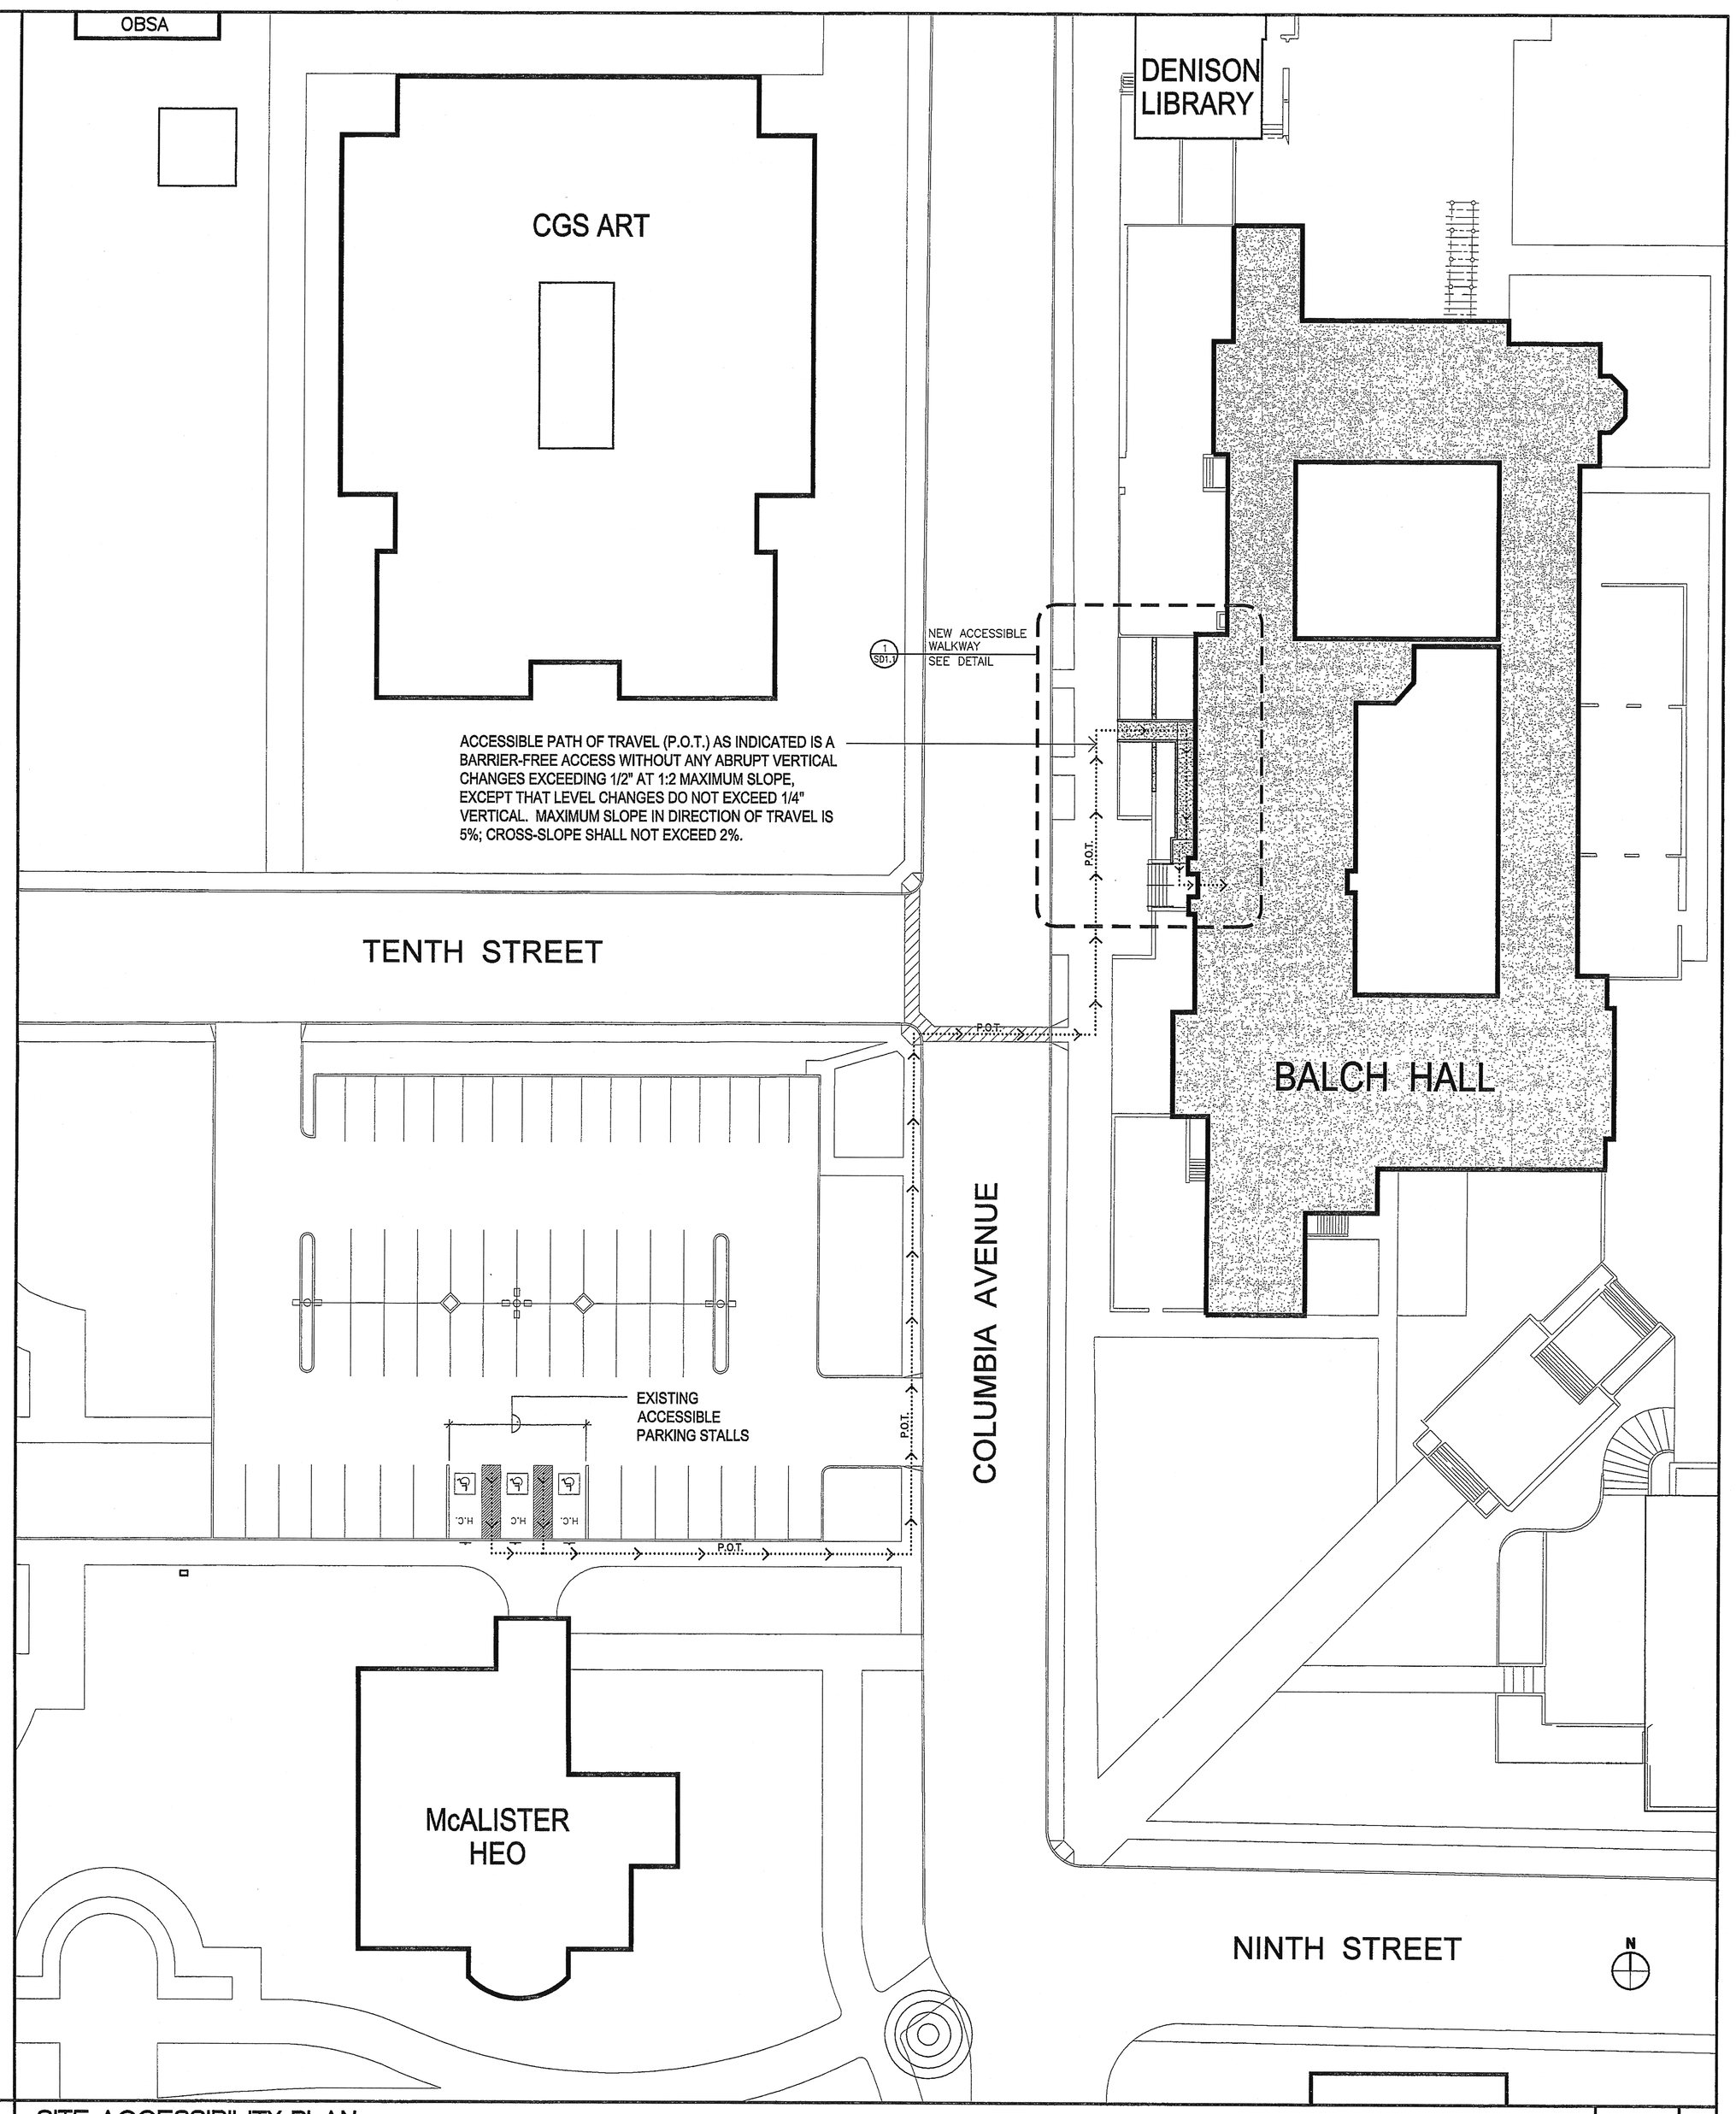

SITE ACCESSIBILITY PLAN

1" = 20'-0"

1

Brian R. Bloom Architect

350 S. Milliken Ave., Ste G, Ontario, CA 91761-7850
(909) 390-7209 FAX: (909) 390-7509

ARCHITECTURE AND PLANNING

LICENSED ARCHITECT BRIAN R. BLOOM NO. 015944 5/31/07 EXP. DATE STATE OF CALIFORNIA

CONSULTANT

SCRIPPS

THE WOMEN'S COLLEGE • CLAREMONT •

PROJECT

SCRIPPS COLLEGE
BALCH HALL
ELEVATOR AND
RESTROOMS REMODEL

PROJECT LOCATION

1030 COLUMBIA AVENUE
CLAREMONT, CA 91711

ISSUANCES

02-21-07 PLAN CHECK SUBMITTAL
& BID SET

REVISIONS

TITLE

SITE ACCESSIBILITY PLAN

WEISER IRON
MAR 09 2007
RECEIVED

SCALE
AS NOTED

DATE
JANUARY 2006

JOB NO.
240906

SD1.0