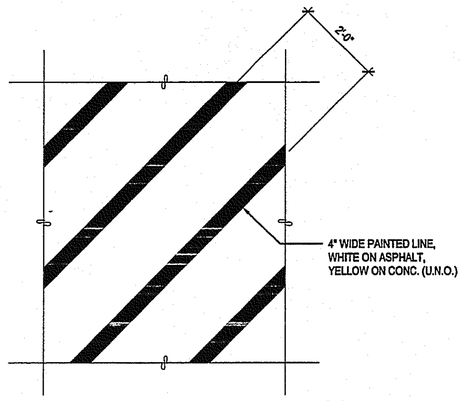

1 PAINTED STRIPE
SCALE: 1/2" = 1'-0" 0105

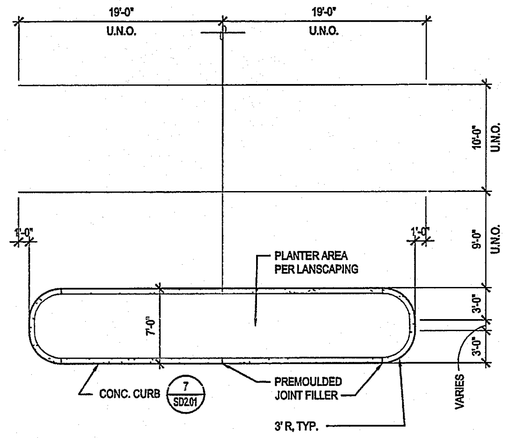

2 LANDSCAPE ISLAND CURBS
SCALE: 1/8" = 1'-0" 02945002-0105

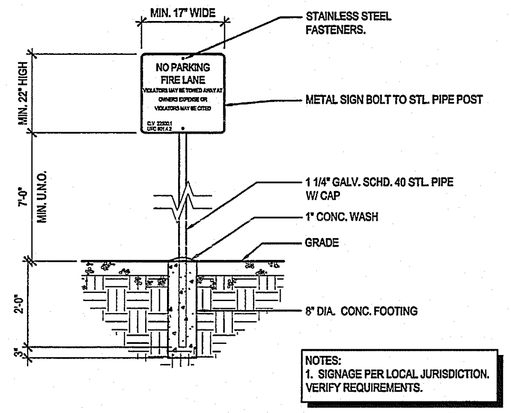

3 ENTRANCE SIGN DETAIL
SCALE: 1/2" = 1'-0"

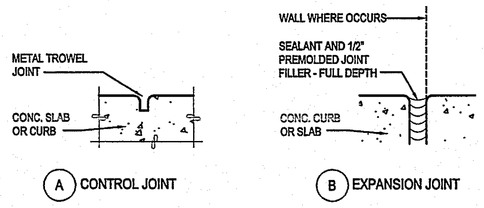

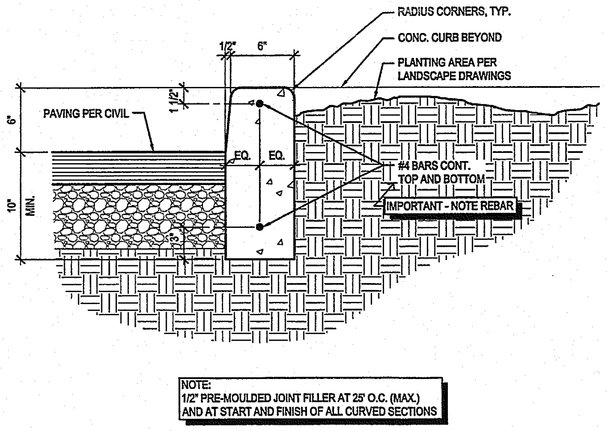

7 CAST-IN-PLACE CONCRETE CURB
SCALE: 1-1/2" = 1'-0" 02770011-0806

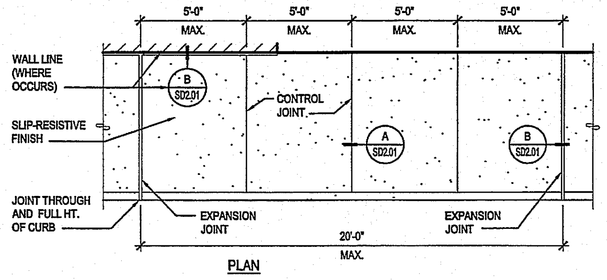

8 ON-SITE WALKS (EXCEPT AT ENTRY CANOPY)
SCALE: N.T.S. 02750001-1005

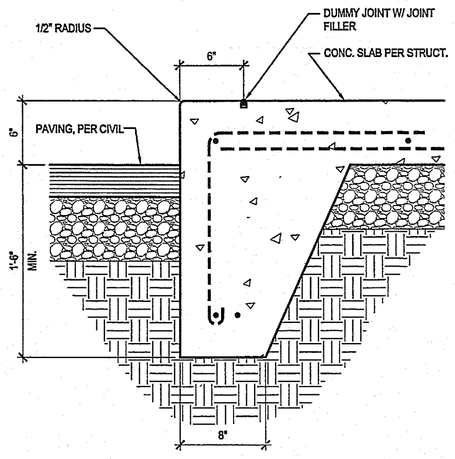

13 EDGE OF SIDEWALK
SCALE: 1-1/2" = 1'-0' 02775005-0806

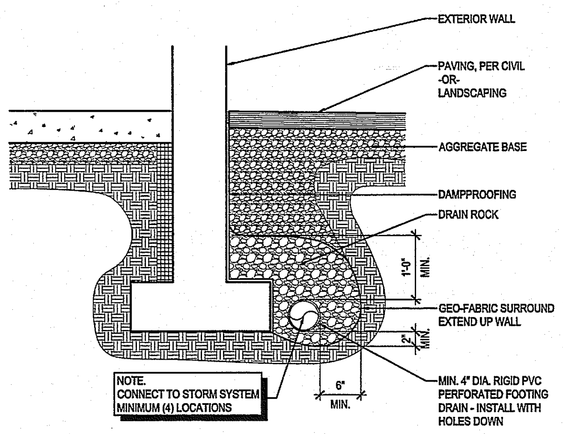

14 FOOTING DRAIN
SCALE: 3/4" = 1'-0" 02945003 - 0806

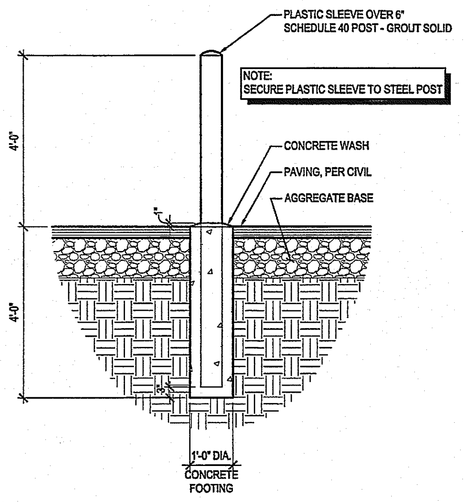

15 BOLLARD
SCALE: 1/2" = 1'-0" 05505002-0806

COSTCO WHOLESALE
MORENO VALLEY, CA
455

12700 DAY STREET
MORENO VALLEY, CA 92533

COSTCO WHOLESALE CORPORATION
999 LAKE DRIVE
ISSAQUAH, WA 98027
T: 425.313.8100
Costco.com

MULVANNY G2 ARCHITECTURE
1110 112TH AVE. NE | SUITE 500
BELLEVUE, WA | 98004
t 425.463.2000 | f 425.463.2002
MulvannyG2.com

CONSTRUCTION SET

WEISER IRON
APR 03 2007
RECEIVED

MITCHELL C. SMITH, ARCHITECT

© Mulvanny G2 Architecture.
All rights reserved. No part of this document may be reproduced in any form or by any means without permission in writing from Mulvanny G2 Architecture

△	DATE	DESCRIPTION
	09-22-06	START-UP SET
	11-13-06	PERMIT SET
	11.21.06	BID SET
1	12.22.06	HEALTH DEPT. COMMENTS
2	1.12.07	PLAN CHECK COMMENTS
3	3.22.07	OWNER CHANGES
	3.27.07	ISSUE FOR CONSTRUCTION

94-0490-18
PM: DAVE PREUETT
DRAWN: RB
MARCH 27, 2007

SITE DETAILS

SD2.01